

Annex 1

Revised Master Layout Plan

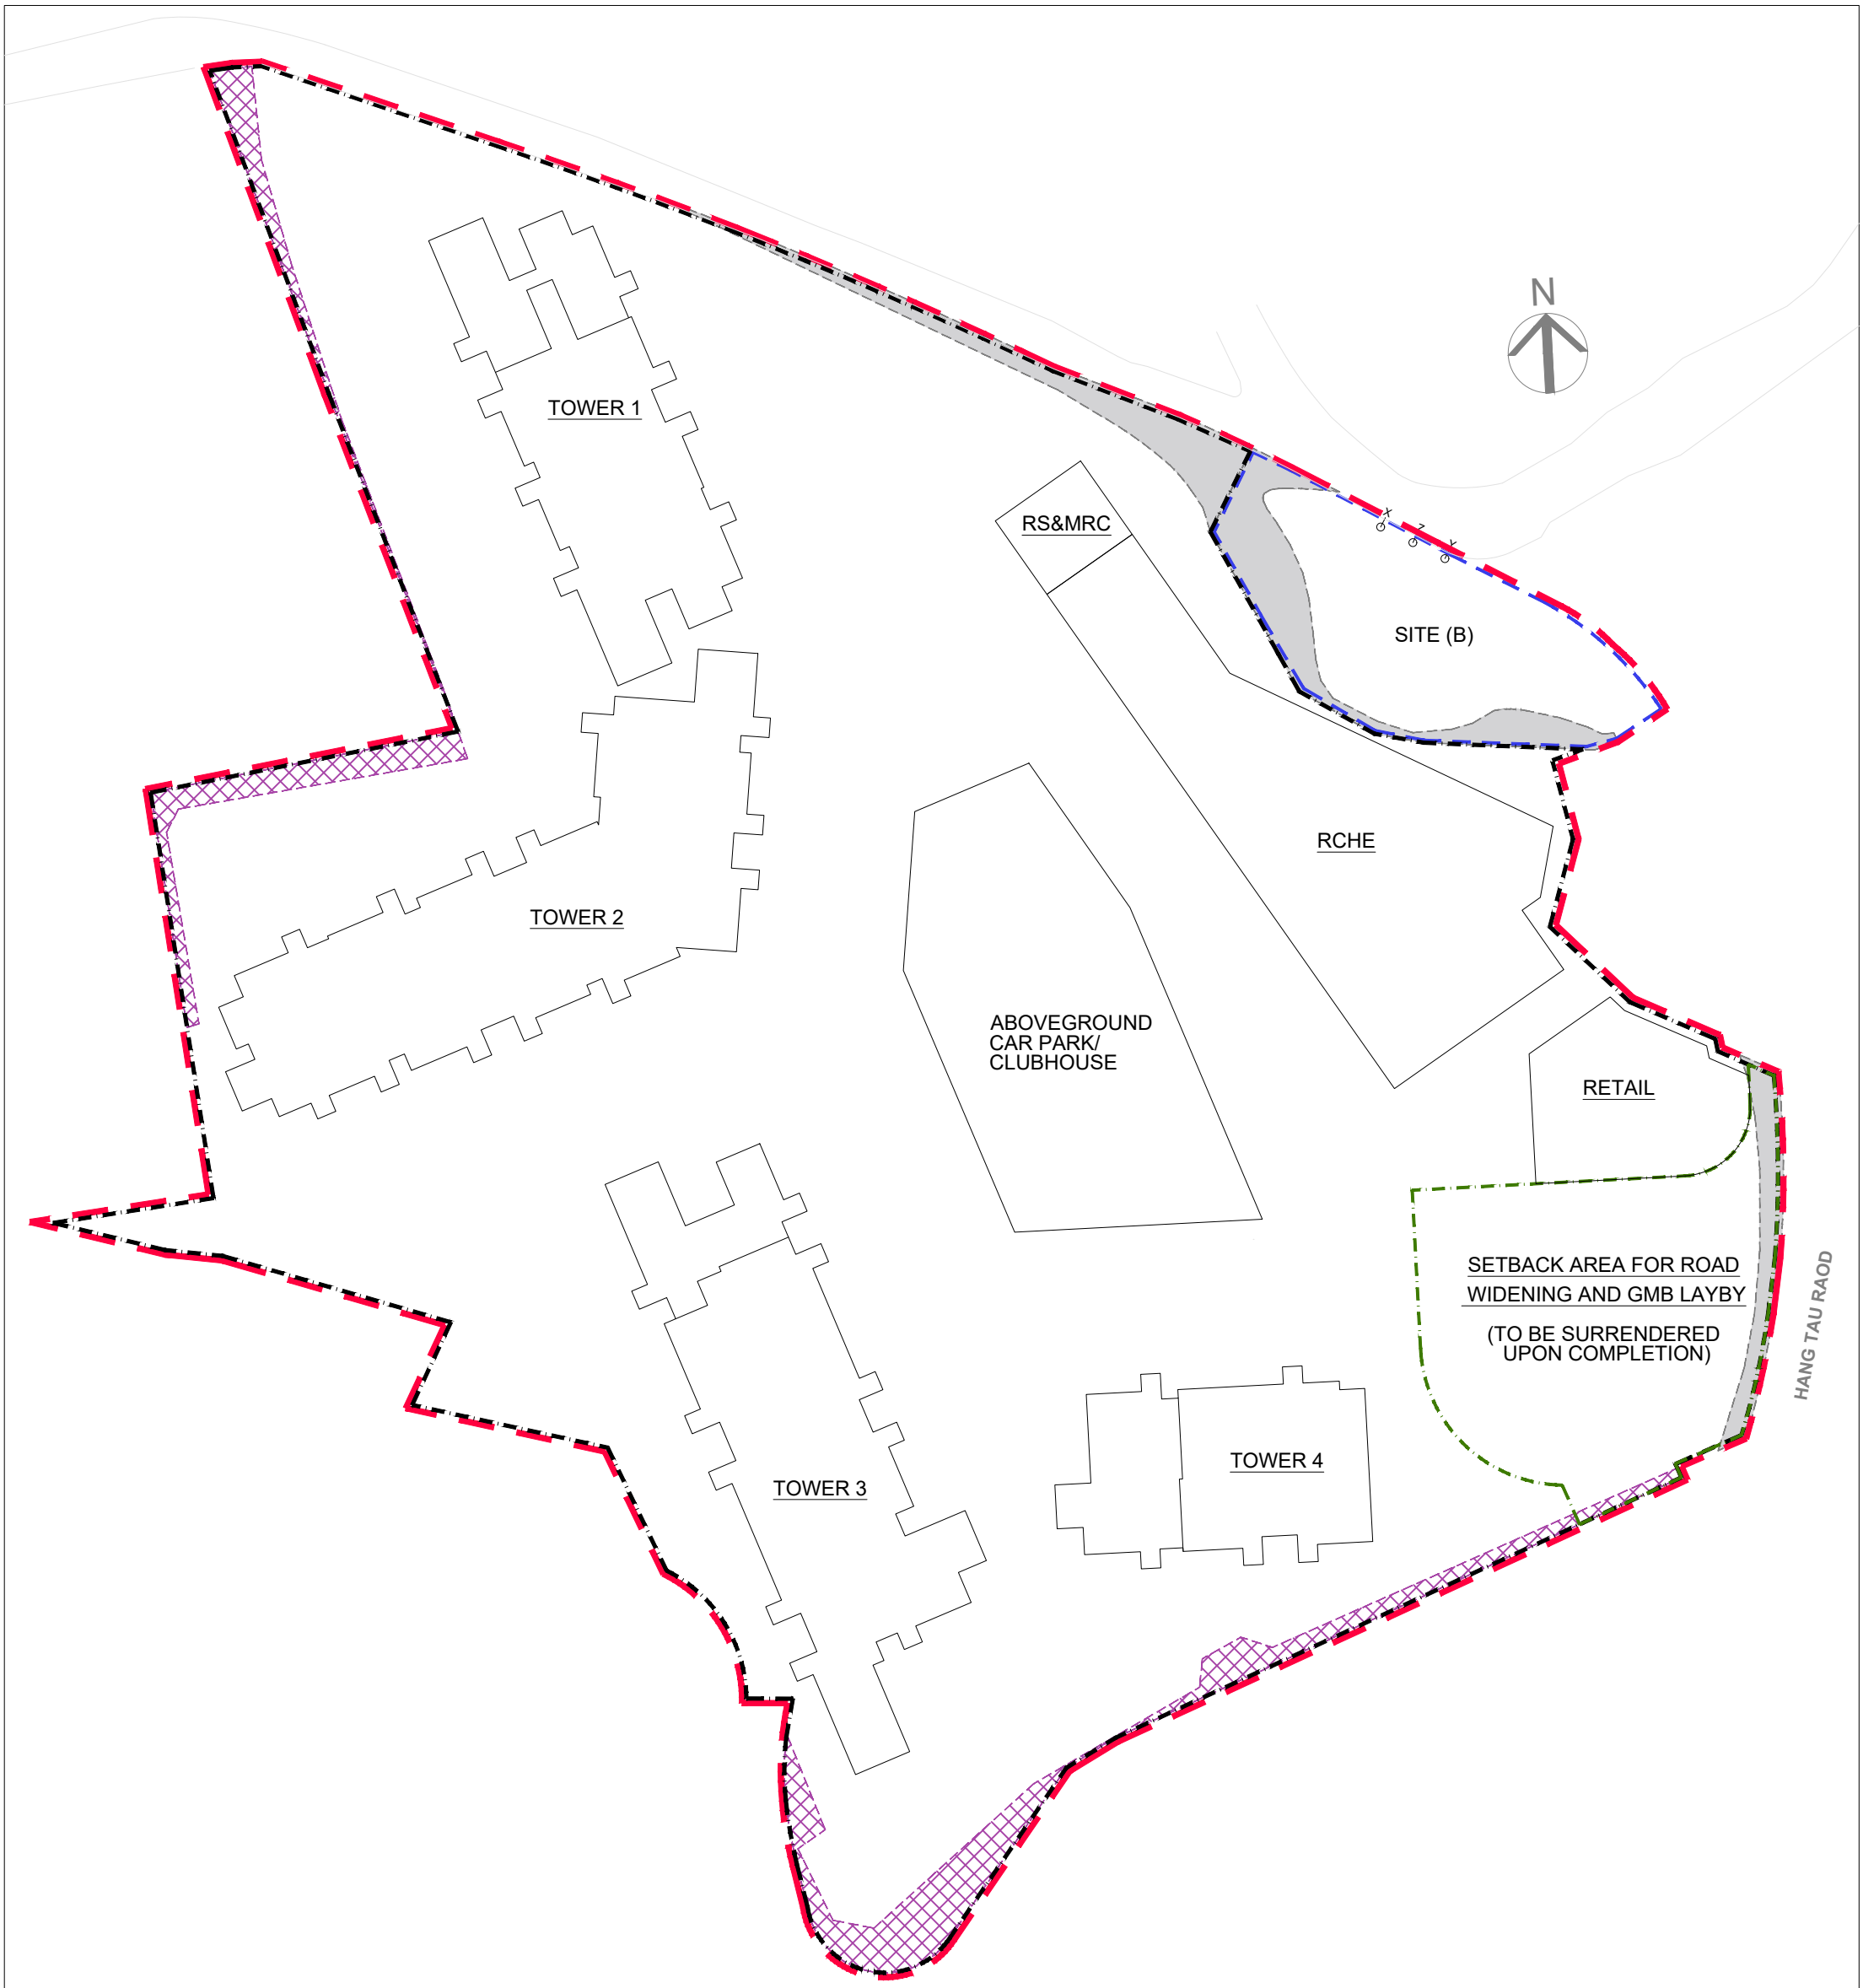

LOT PLAN

Master Layout Plan for Residential Development at Various Lots
in D.D. 92 and D.D. 94 and Adjoining Government Land in "CDA" zone
Hang Tau Tai Po, Kwu Tung South, New Territories

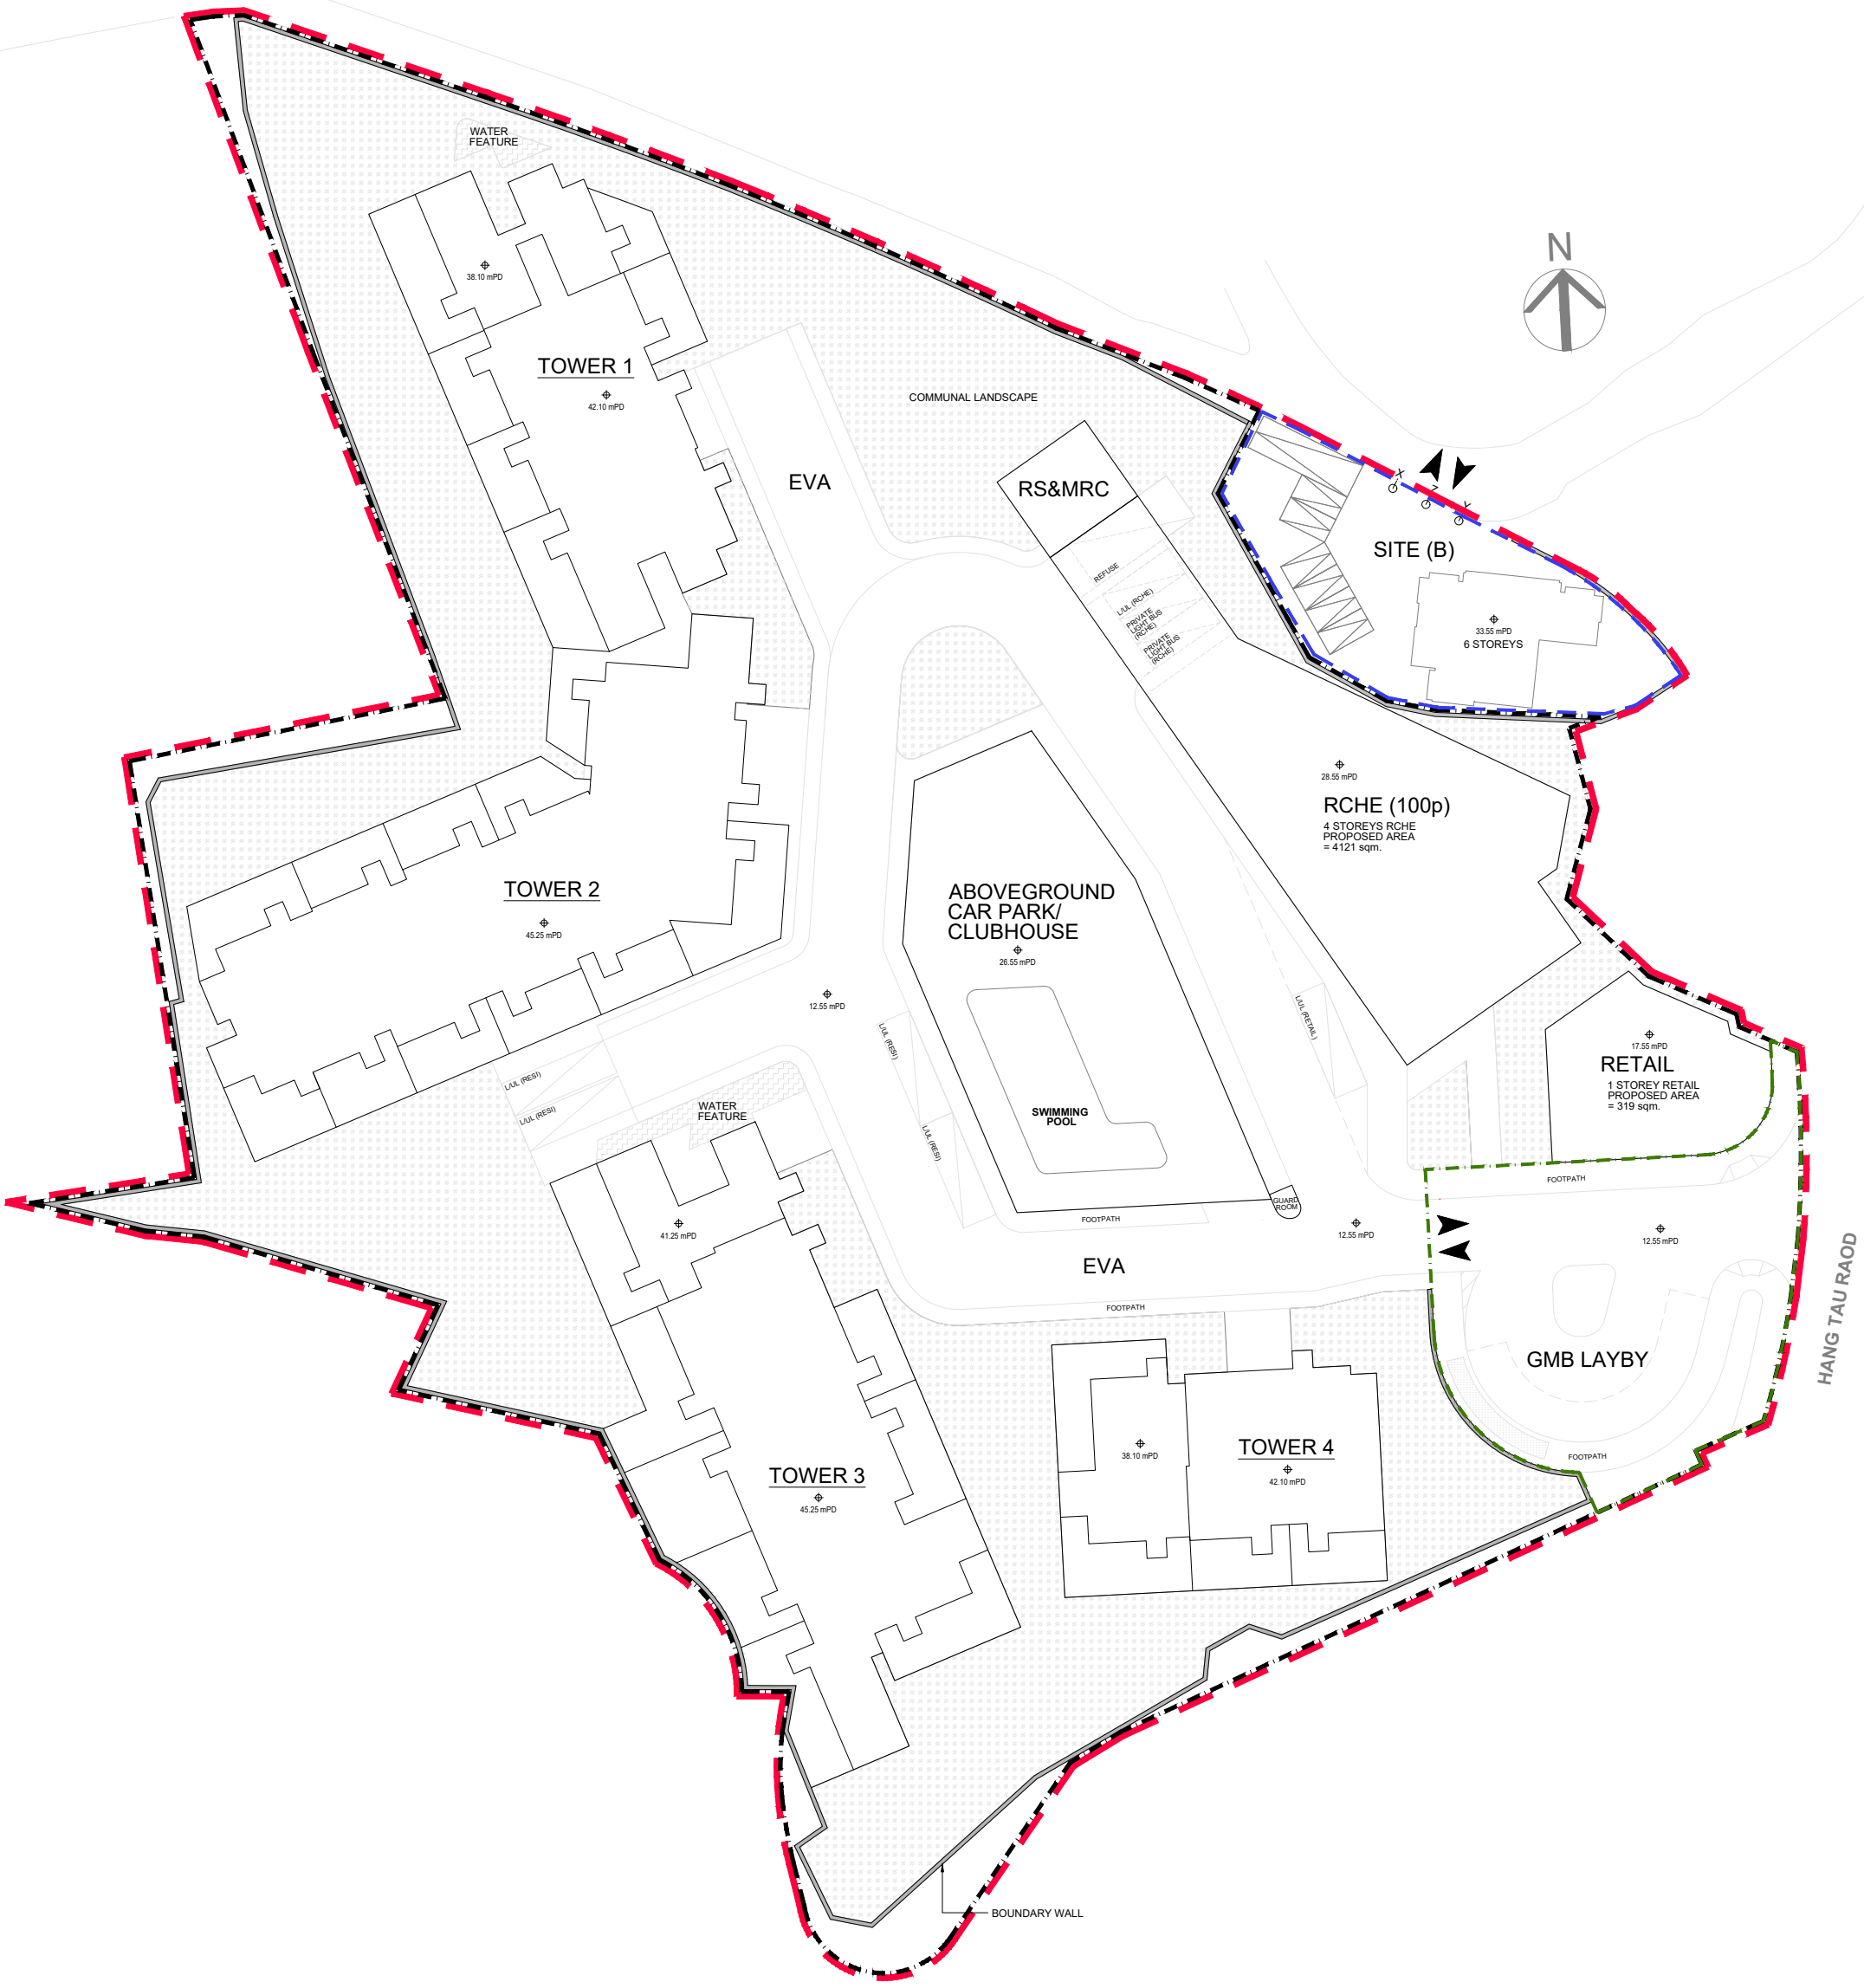


MASTER LAYOUT PLAN

LEGEND

- CDA Zone Boundary
- Application Site Boundary
- Site (B) Boundary
- Surrender Area

Master Layout Plan for Residential Development at Various Lots
in D.D. 92 and D.D. 94 and Adjoining Government Land in "CDA" zone
Hang Tau Tai Po, Kwu Tung South, New Territories

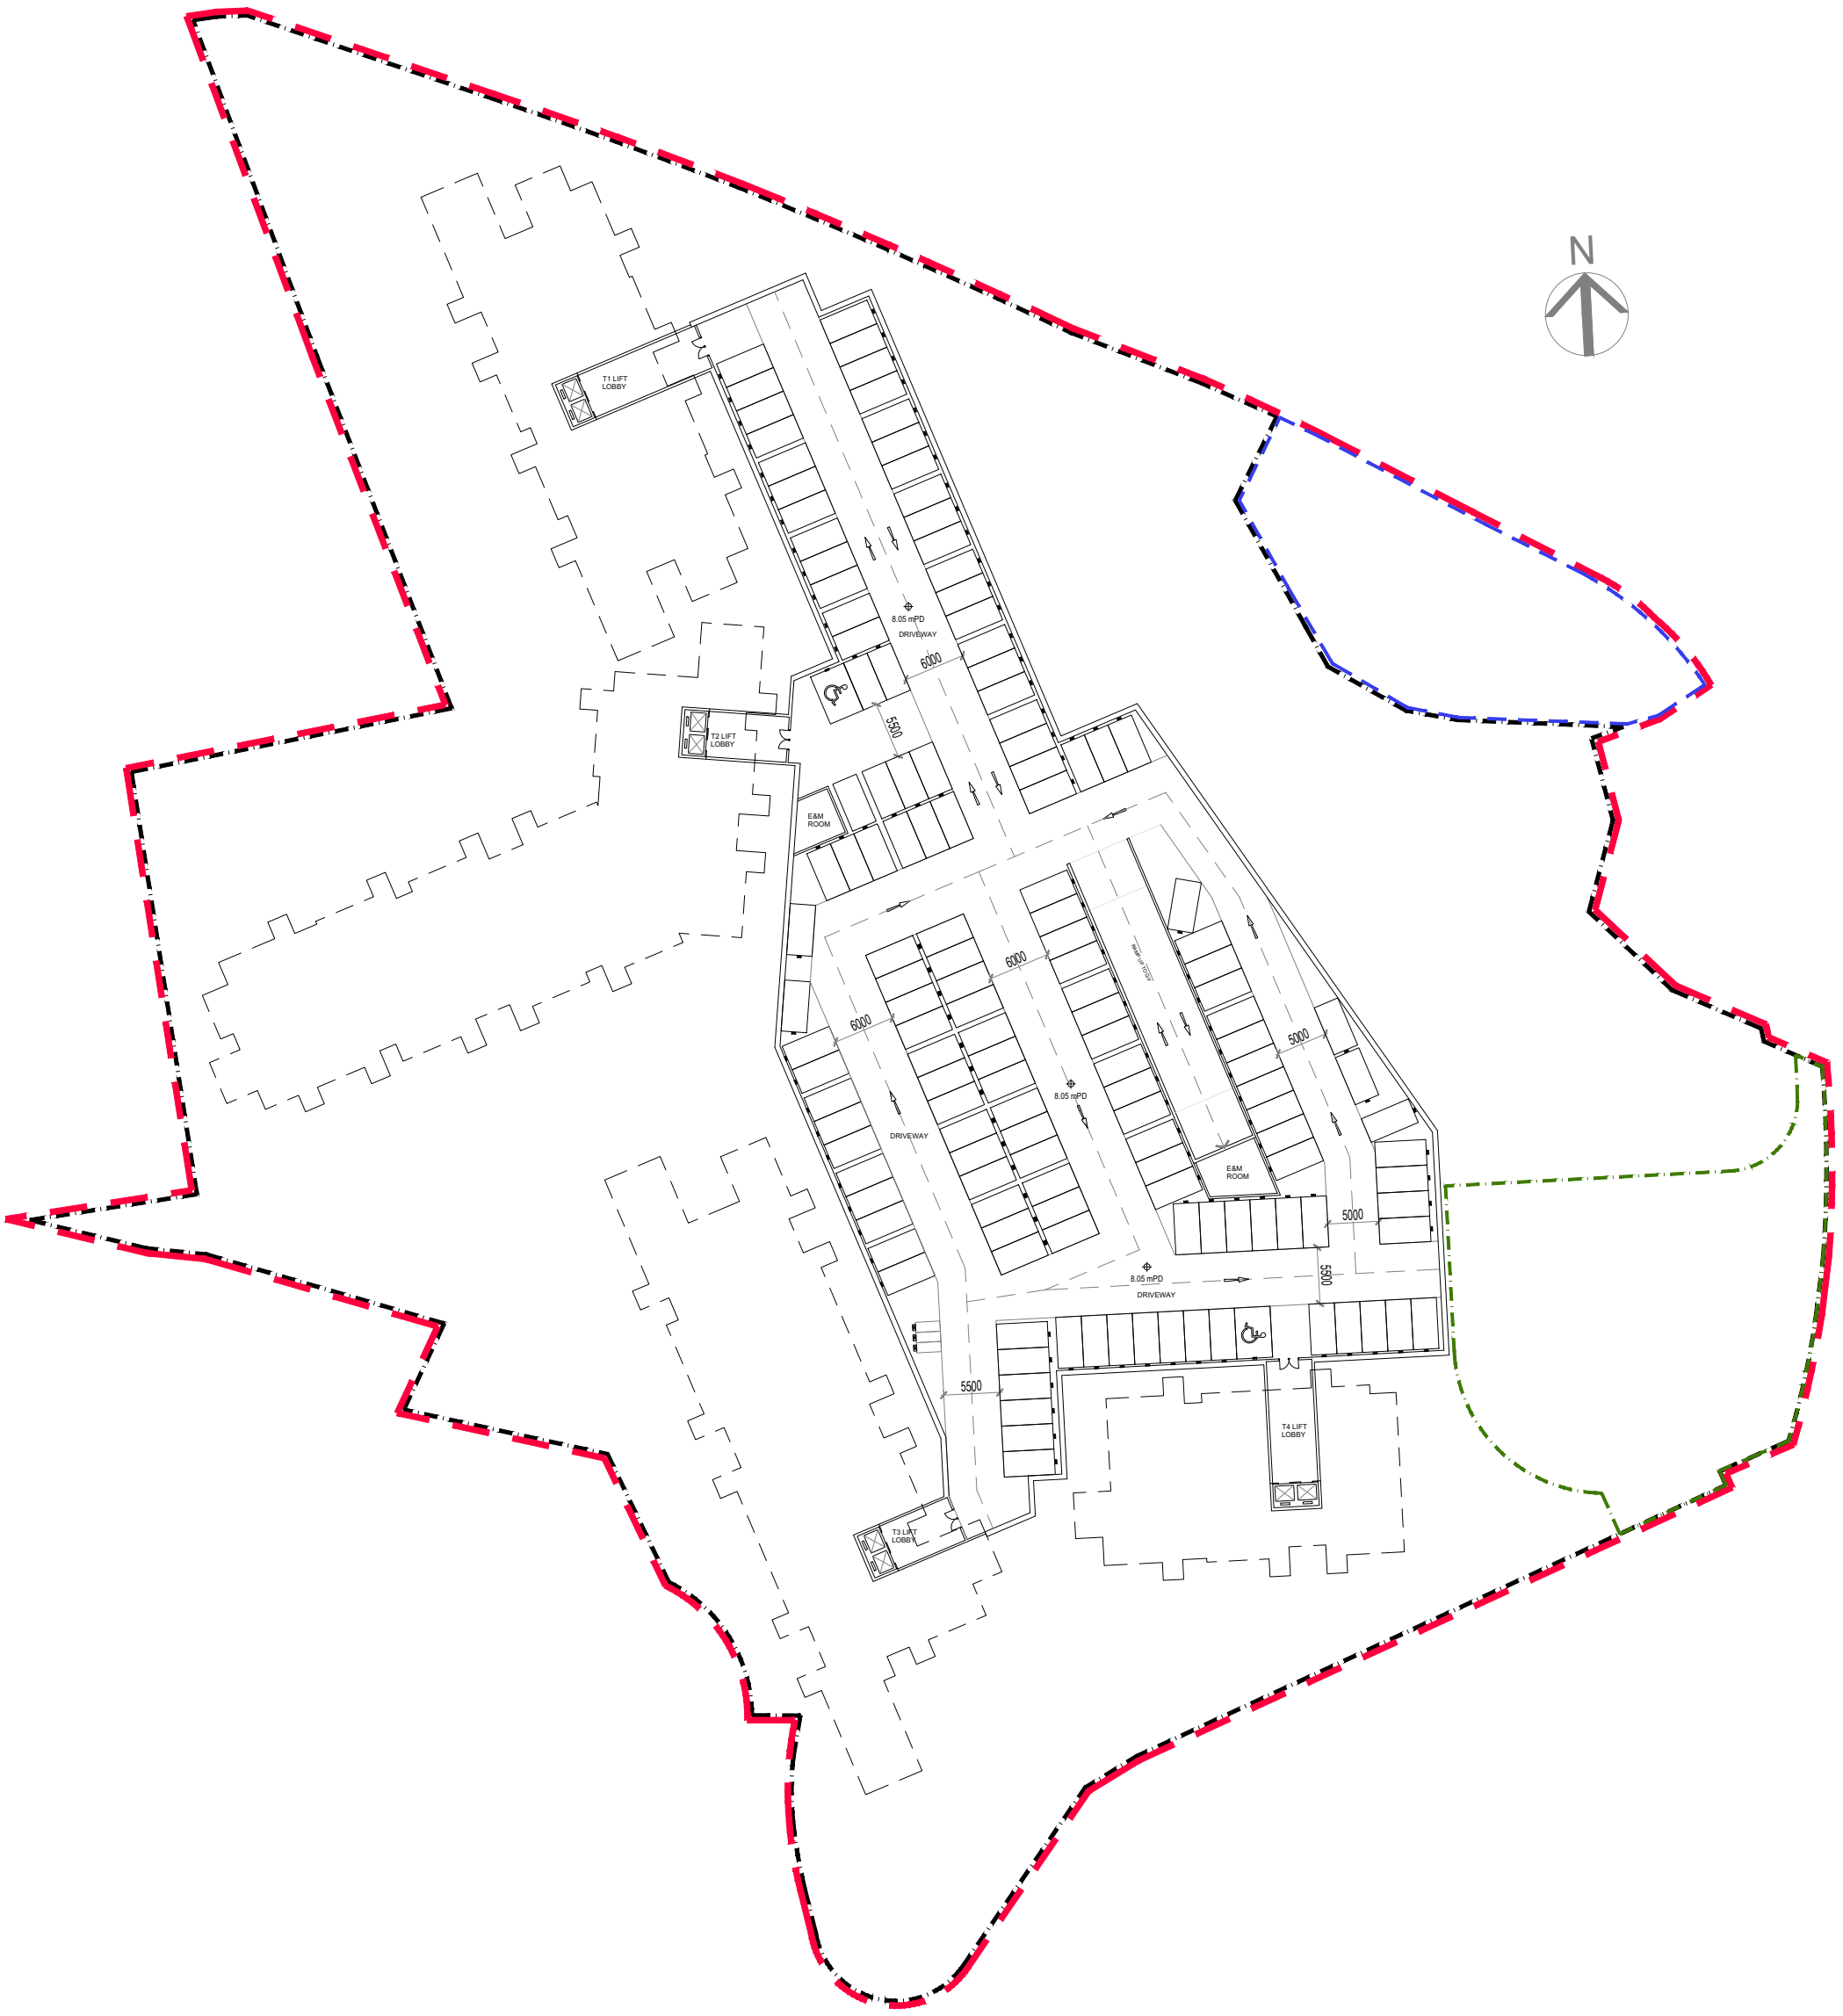

B1/F FLOOR PLAN

LEGEND

- CDA Zone Boundary
- Application Site Boundary
- Site (B) Boundary
- Surrender Area

Master Layout Plan for Residential Development at Various Lots
in D.D. 92 and D.D. 94 and Adjoining Government Land in "CDA" zone
Hang Tau Tai Po, Kwu Tung South, New Territories

LWK +PARTNERS



FIRST FLOOR PART PLAN


GROUND FLOOR PLAN

LEGEND

- CDA Zone Boundary
- Application Site Boundary
- Site (B) Boundary
- Surrender Area

Master Layout Plan for Residential Development at Various Lots
in D.D. 92 and D.D. 94 and Adjoining Government Land in "CDA" zone
Hang Tau Tai Po, Kwu Tung South, New Territories

LWK + PARTNERS

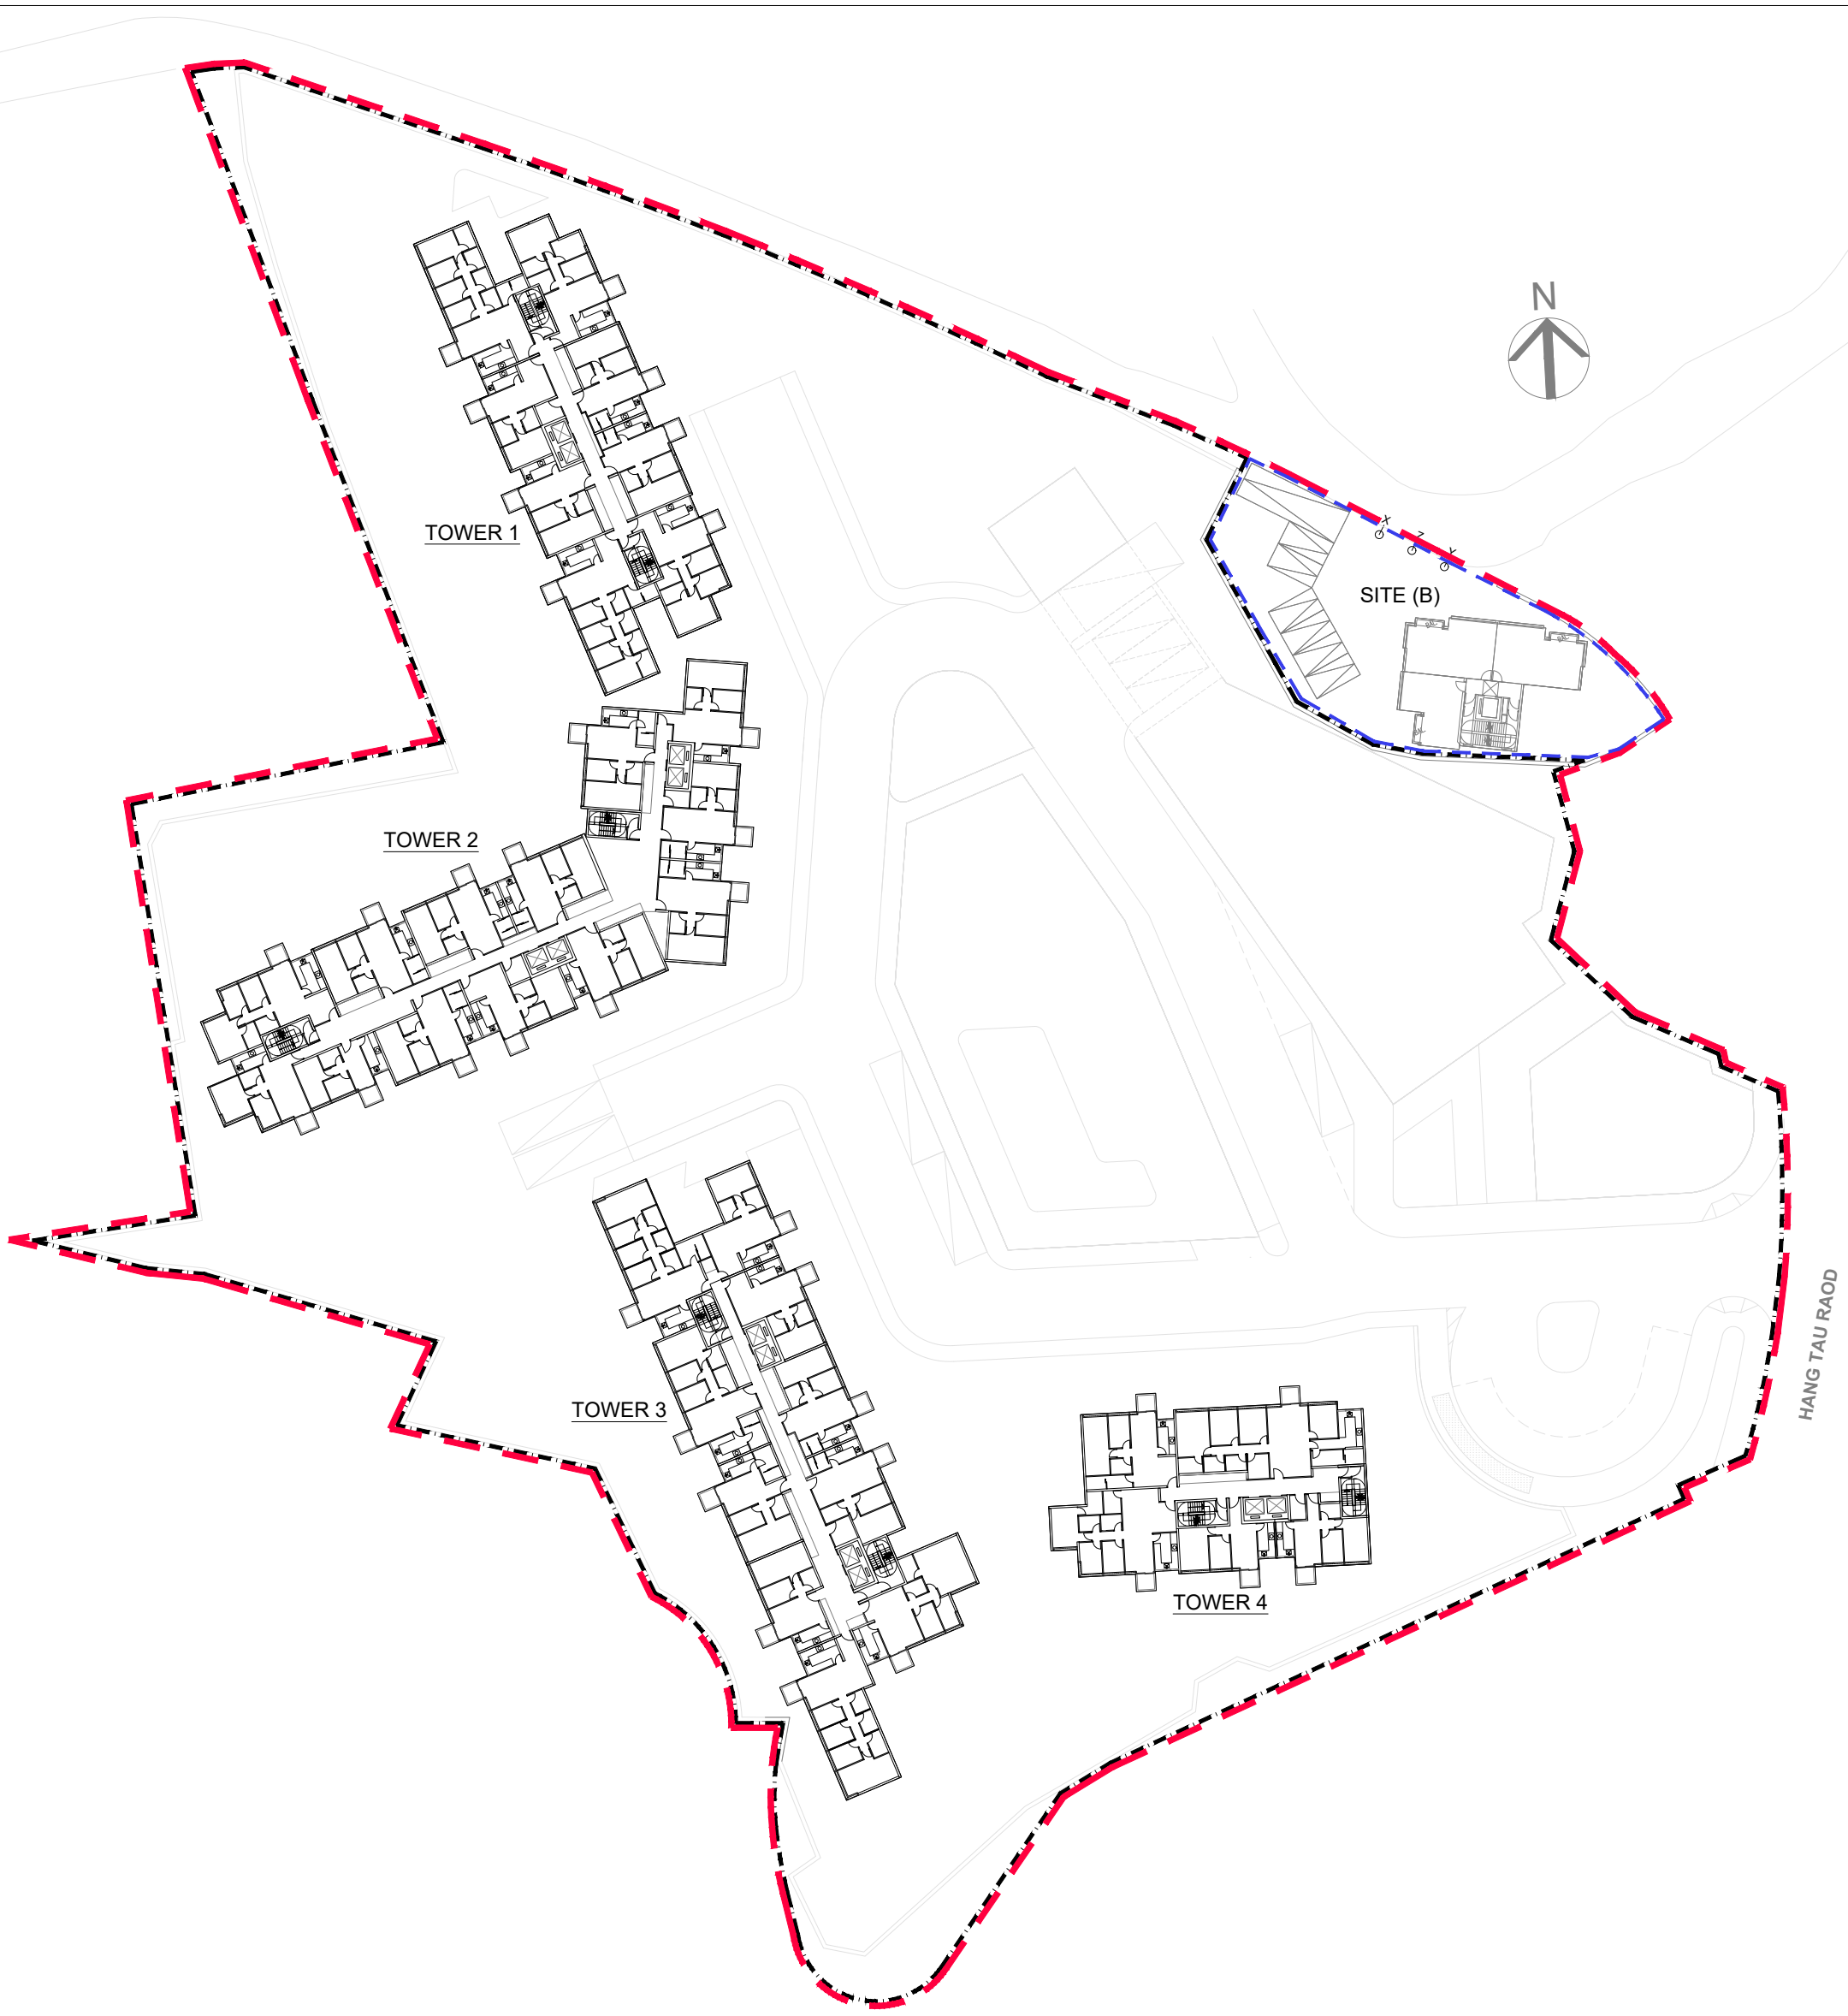


TYPICAL FLOOR PLAN (1/F to 7/F)

LEGEND

- CDA Zone Boundary
- Application Site Boundary
- Site (B) Boundary

Master Layout Plan for Residential Development at Various Lots
in D.D. 92 and D.D. 94 and Adjoining Government Land in "CDA" zone
Hang Tau Tai Po, Kwu Tung South, New Territories

LWK + PARTNERS

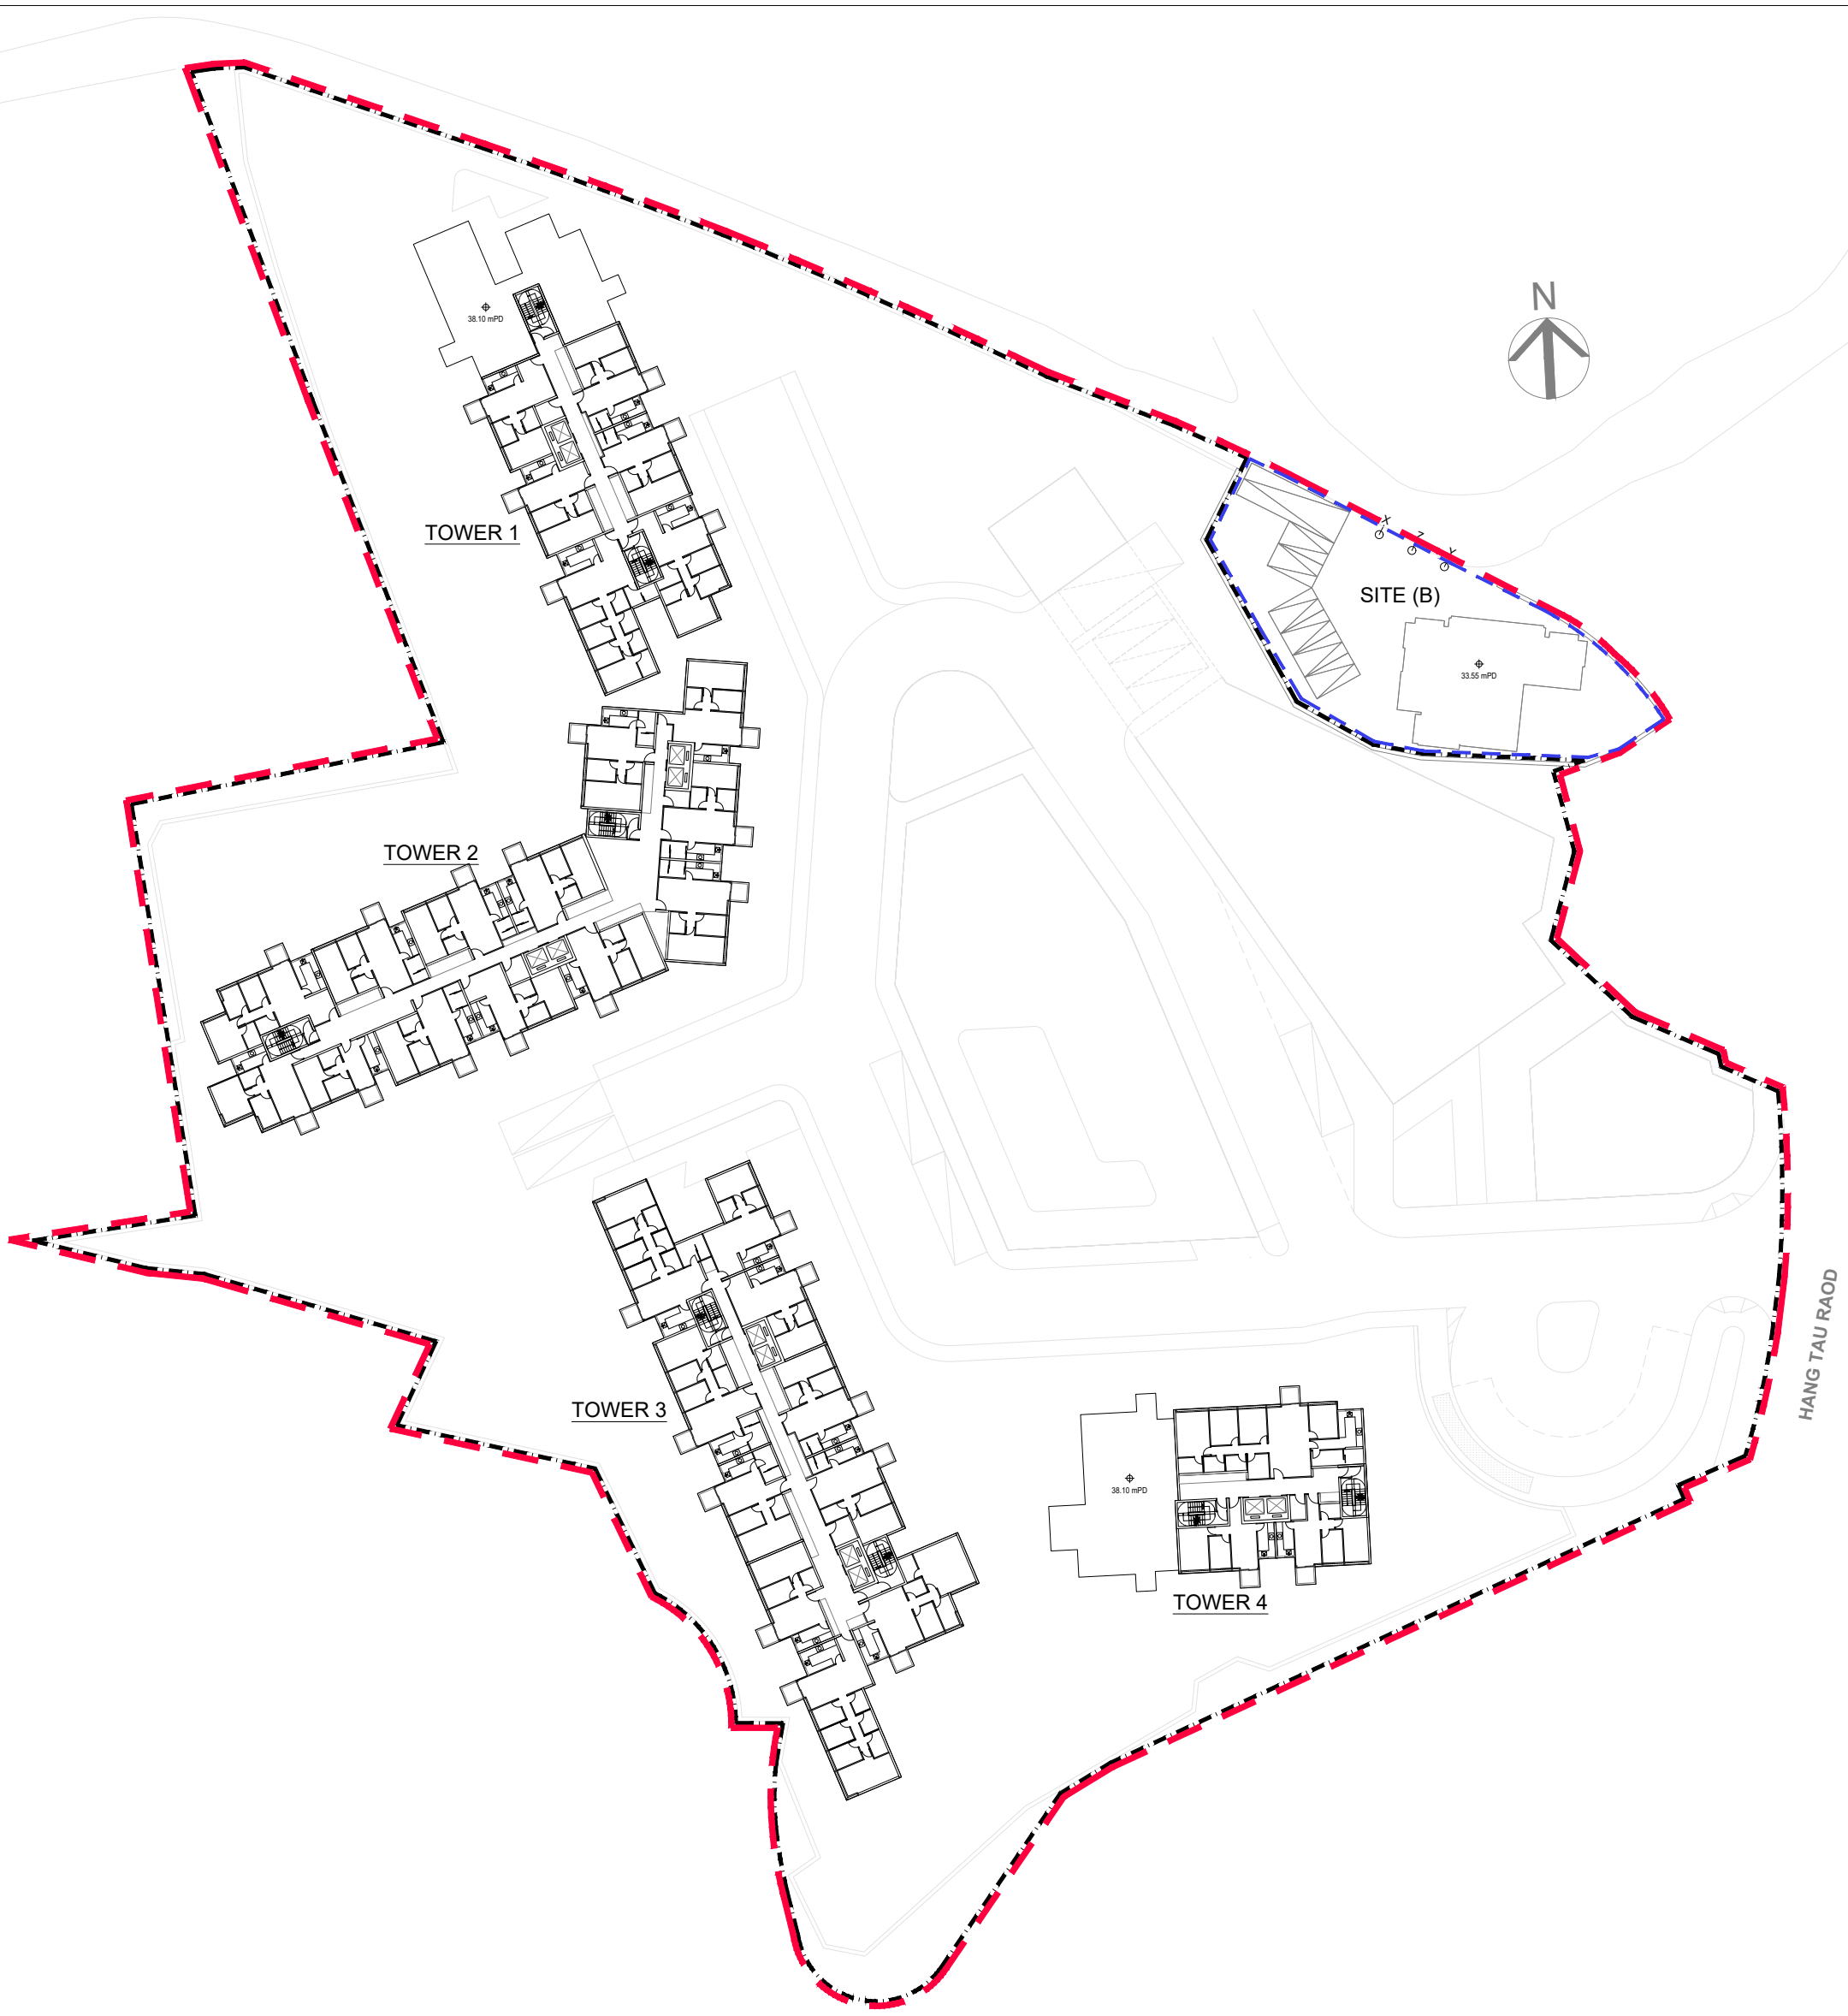


8/F FLOOR PLAN

LEGEND

- CDA Zone Boundary
- Application Site Boundary
- Site (B) Boundary

Master Layout Plan for Residential Development at Various Lots
in D.D. 92 and D.D. 94 and Adjoining Government Land in "CDA" zone
Hang Tau Tai Po, Kwu Tung South, New Territories

LWK + PARTNERS

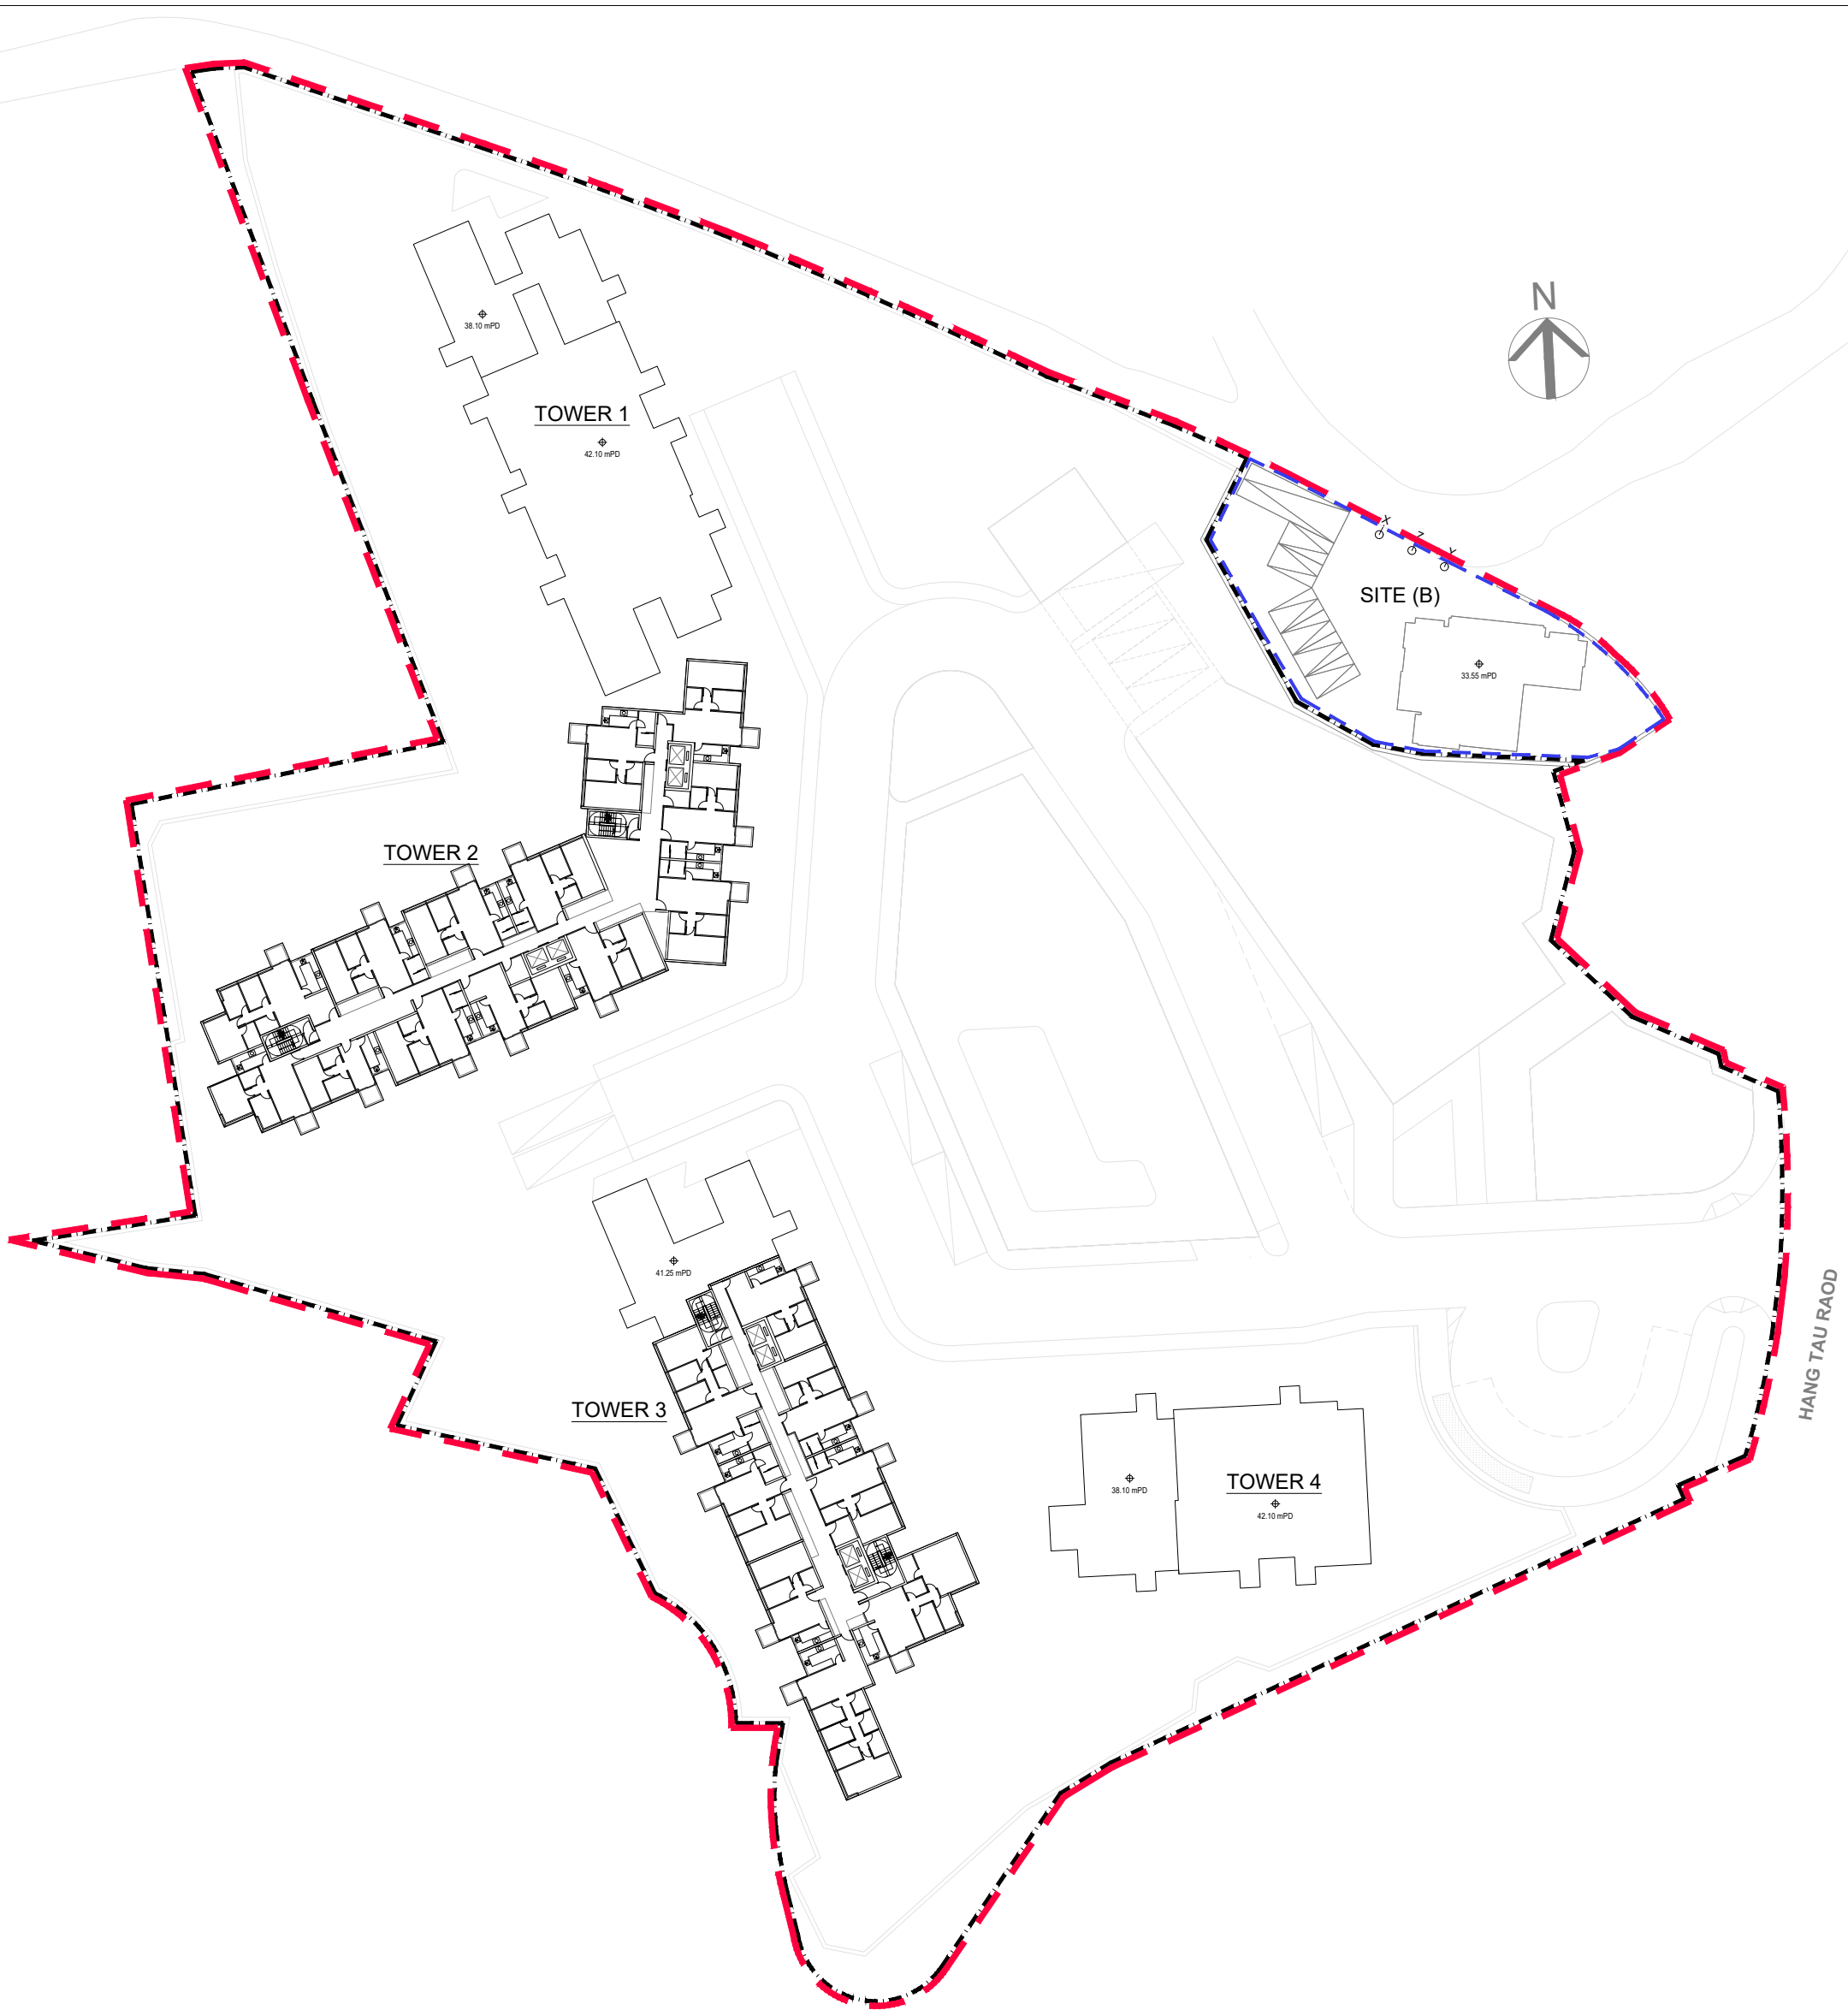


9/F FLOOR PLAN


LEGEND

- CDA Zone Boundary
- Application Site Boundary
- Site (B) Boundary


Master Layout Plan for Residential Development at Various Lots
in D.D. 92 and D.D. 94 and Adjoining Government Land in "CDA" zone
Hang Tau Tai Po, Kwu Tung South, New Territories

LWK + PARTNERS

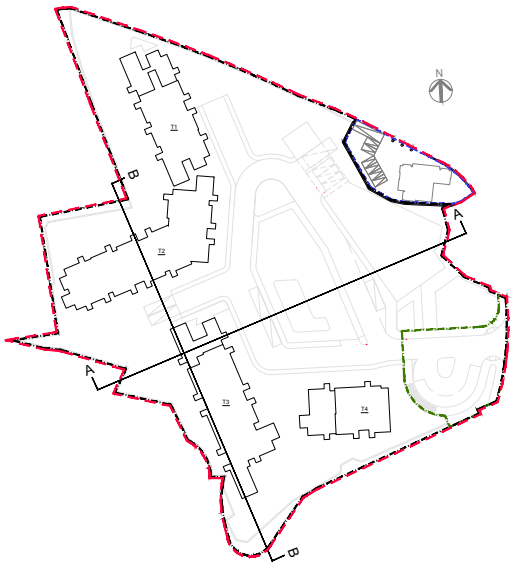

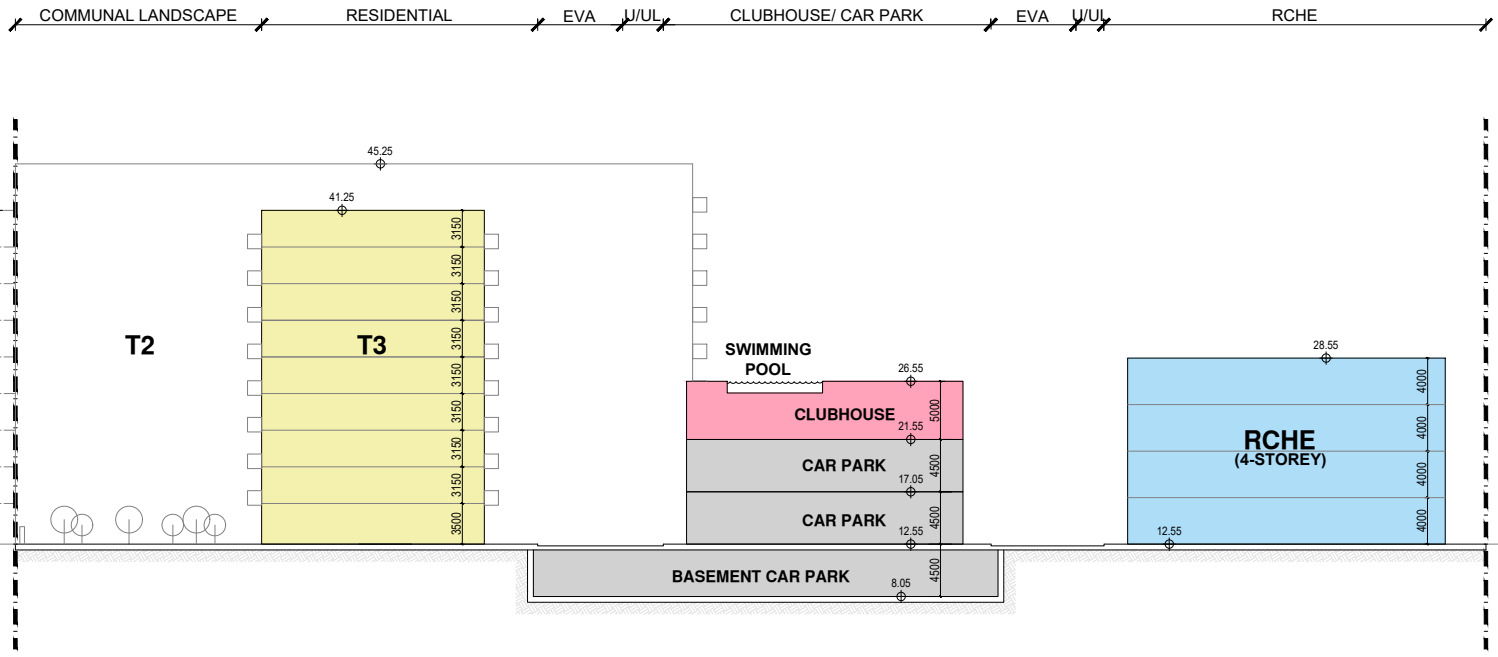

SCHEMATIC SECTION A

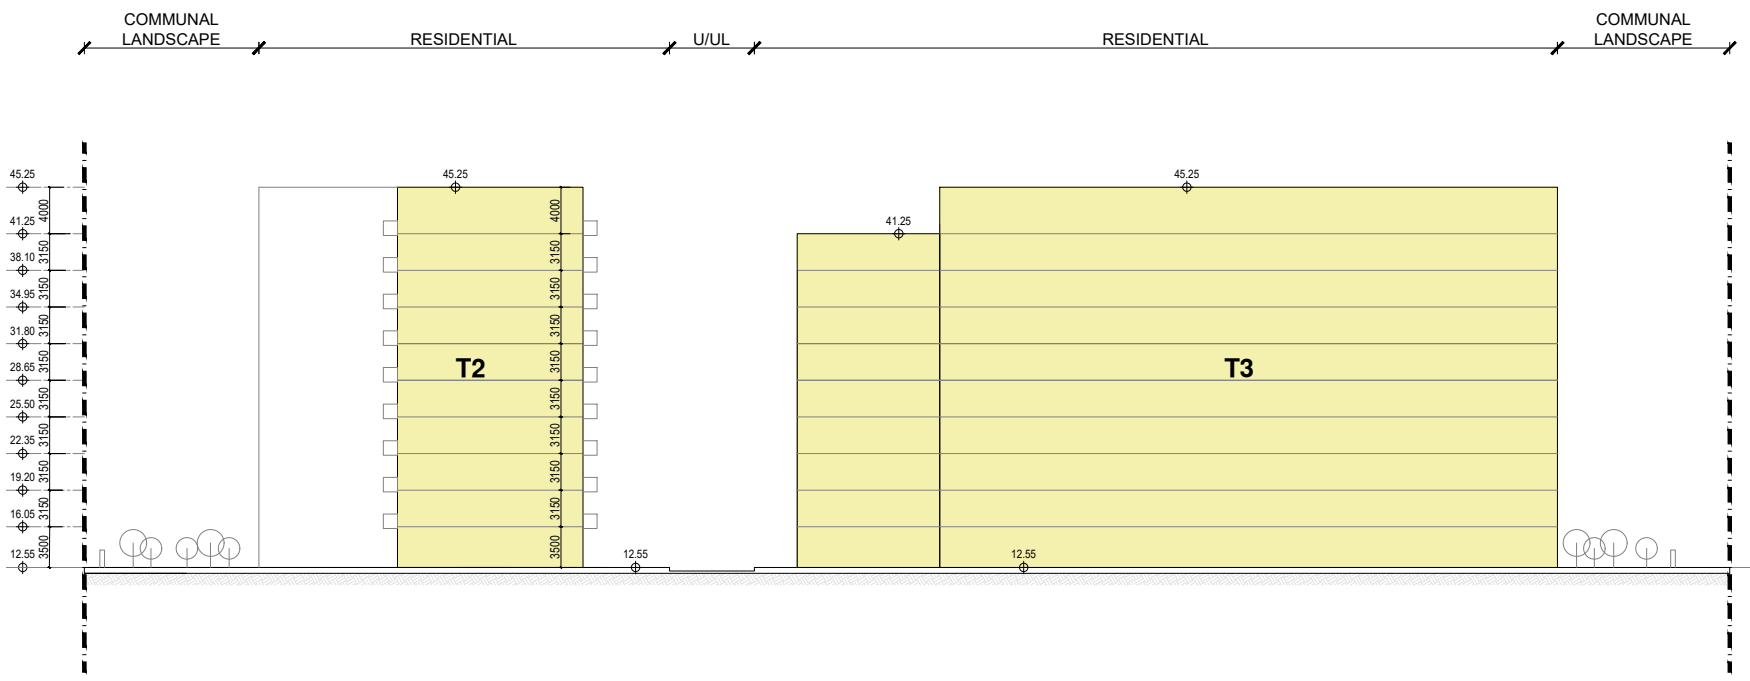

SCHEMATIC SECTION B


LEGEND


CDA Zone Boundary

Application Site Boundary


Master Layout Plan for Residential Development at Various Lots
in D.D. 92 and D.D. 94 and Adjoining Government Land in "CDA" zone
Hang Tau Tai Po, Kwu Tung South, New Territories

LWK + PARTNERS

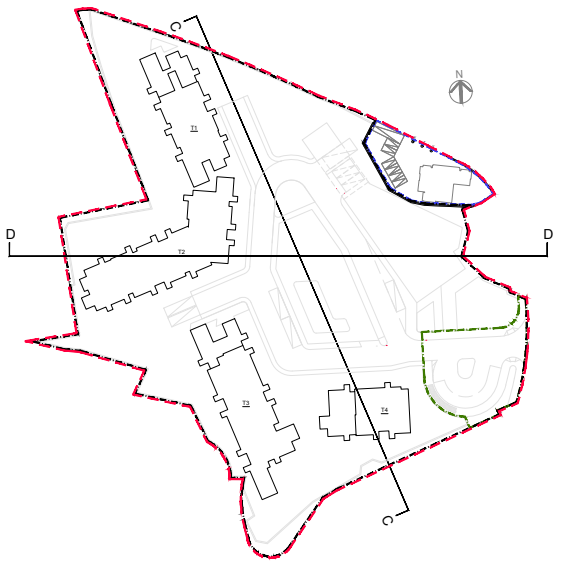

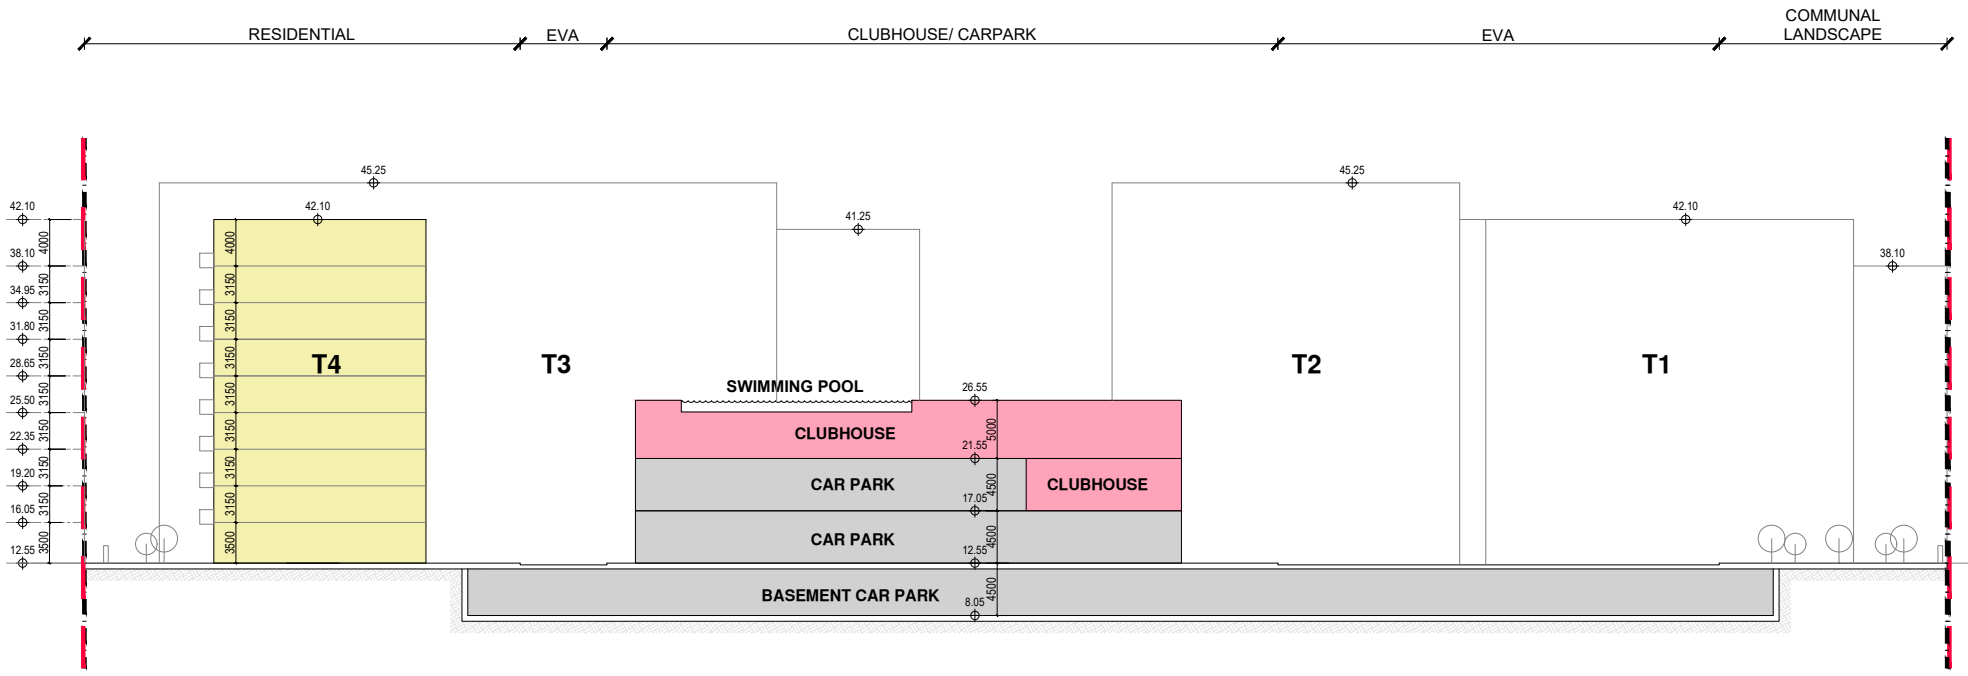

SCHEMATIC SECTION C

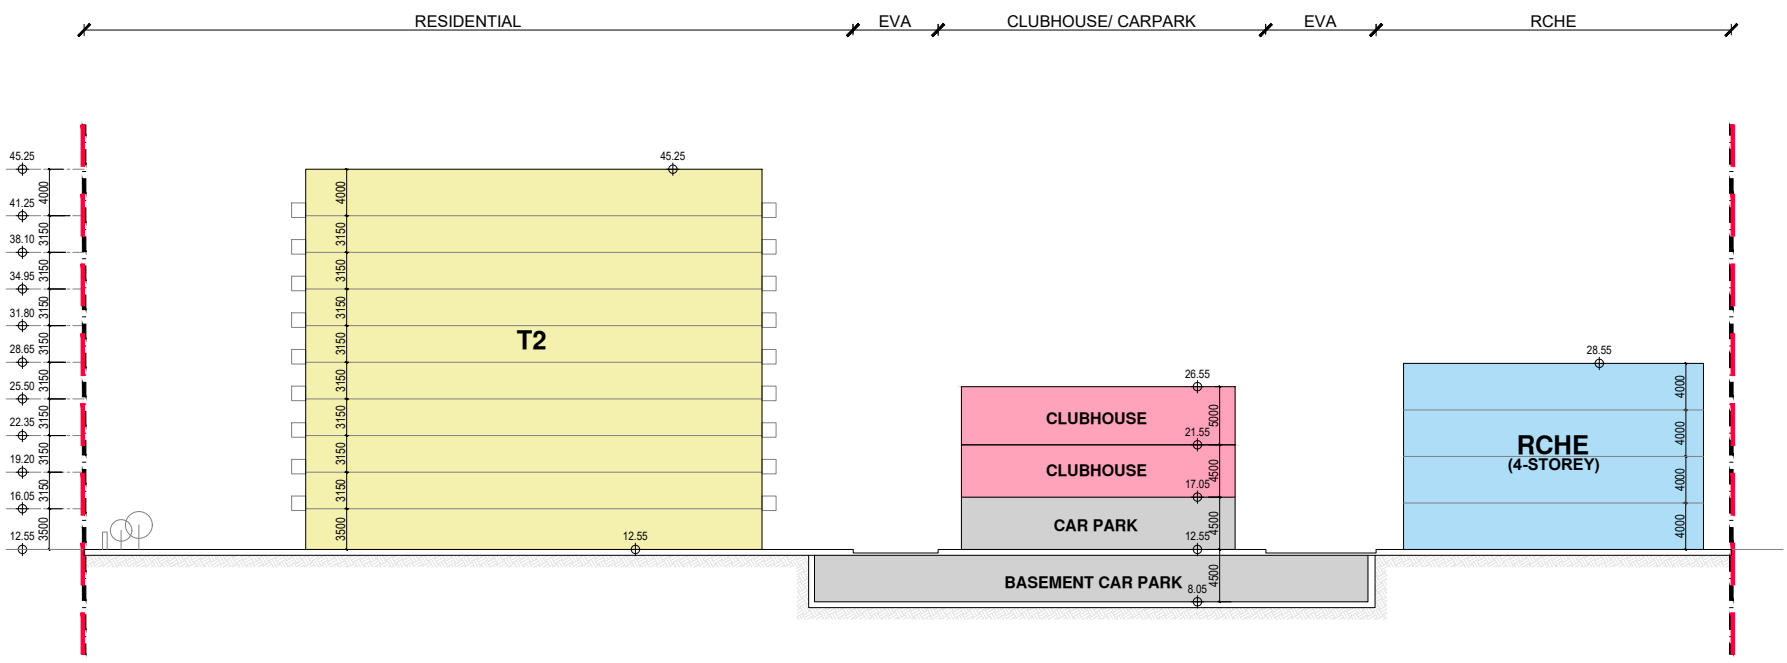


SCHEMATIC SECTION D


LEGEND

- CDA Zone Boundary
- Application Site Boundary


Master Layout Plan for Residential Development at Various Lots
in D.D. 92 and D.D. 94 and Adjoining Government Land in "CDA" zone
Hang Tau Tai Po, Kwu Tung South, New Territories

LWK + PARTNERS

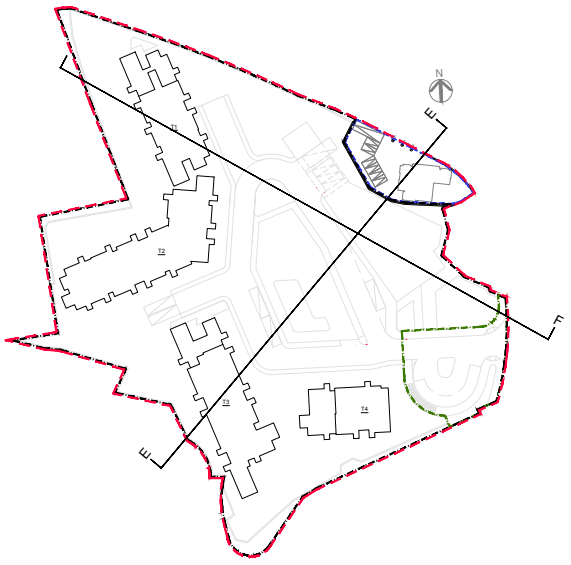

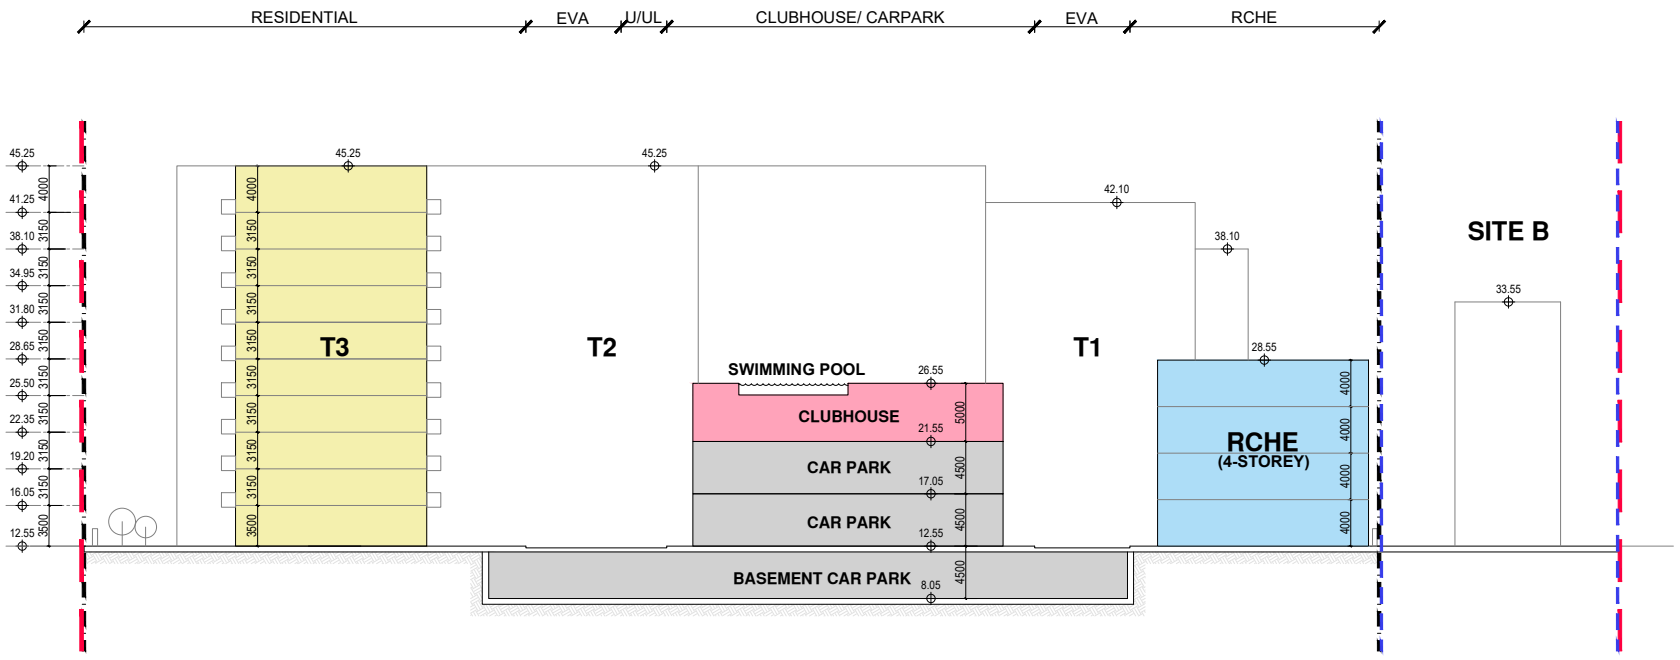

SCHEMATIC SECTION E

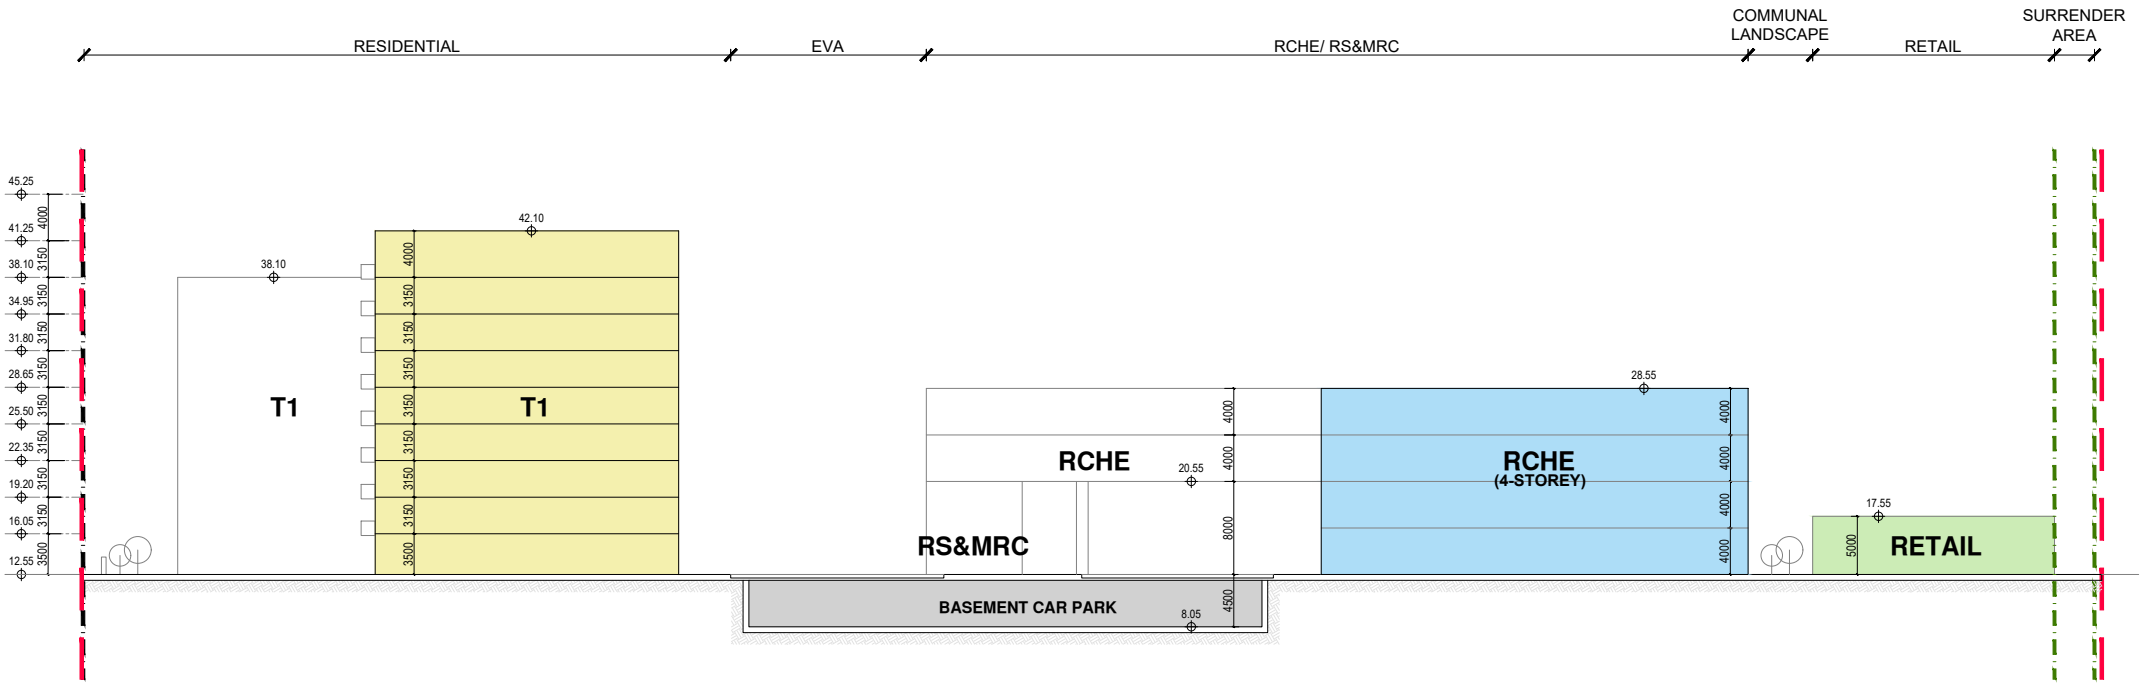


SCHEMATIC SECTION F

LEGEND


- CDA Zone Boundary
- Application Site Boundary
- Site (B) Boundary
- Surrender Area

Master Layout Plan for Residential Development at Various Lots
in D.D. 92 and D.D. 94 and Adjoining Government Land in "CDA" zone
Hang Tau Tai Po, Kwu Tung South, New Territories

LWK + PARTNERS

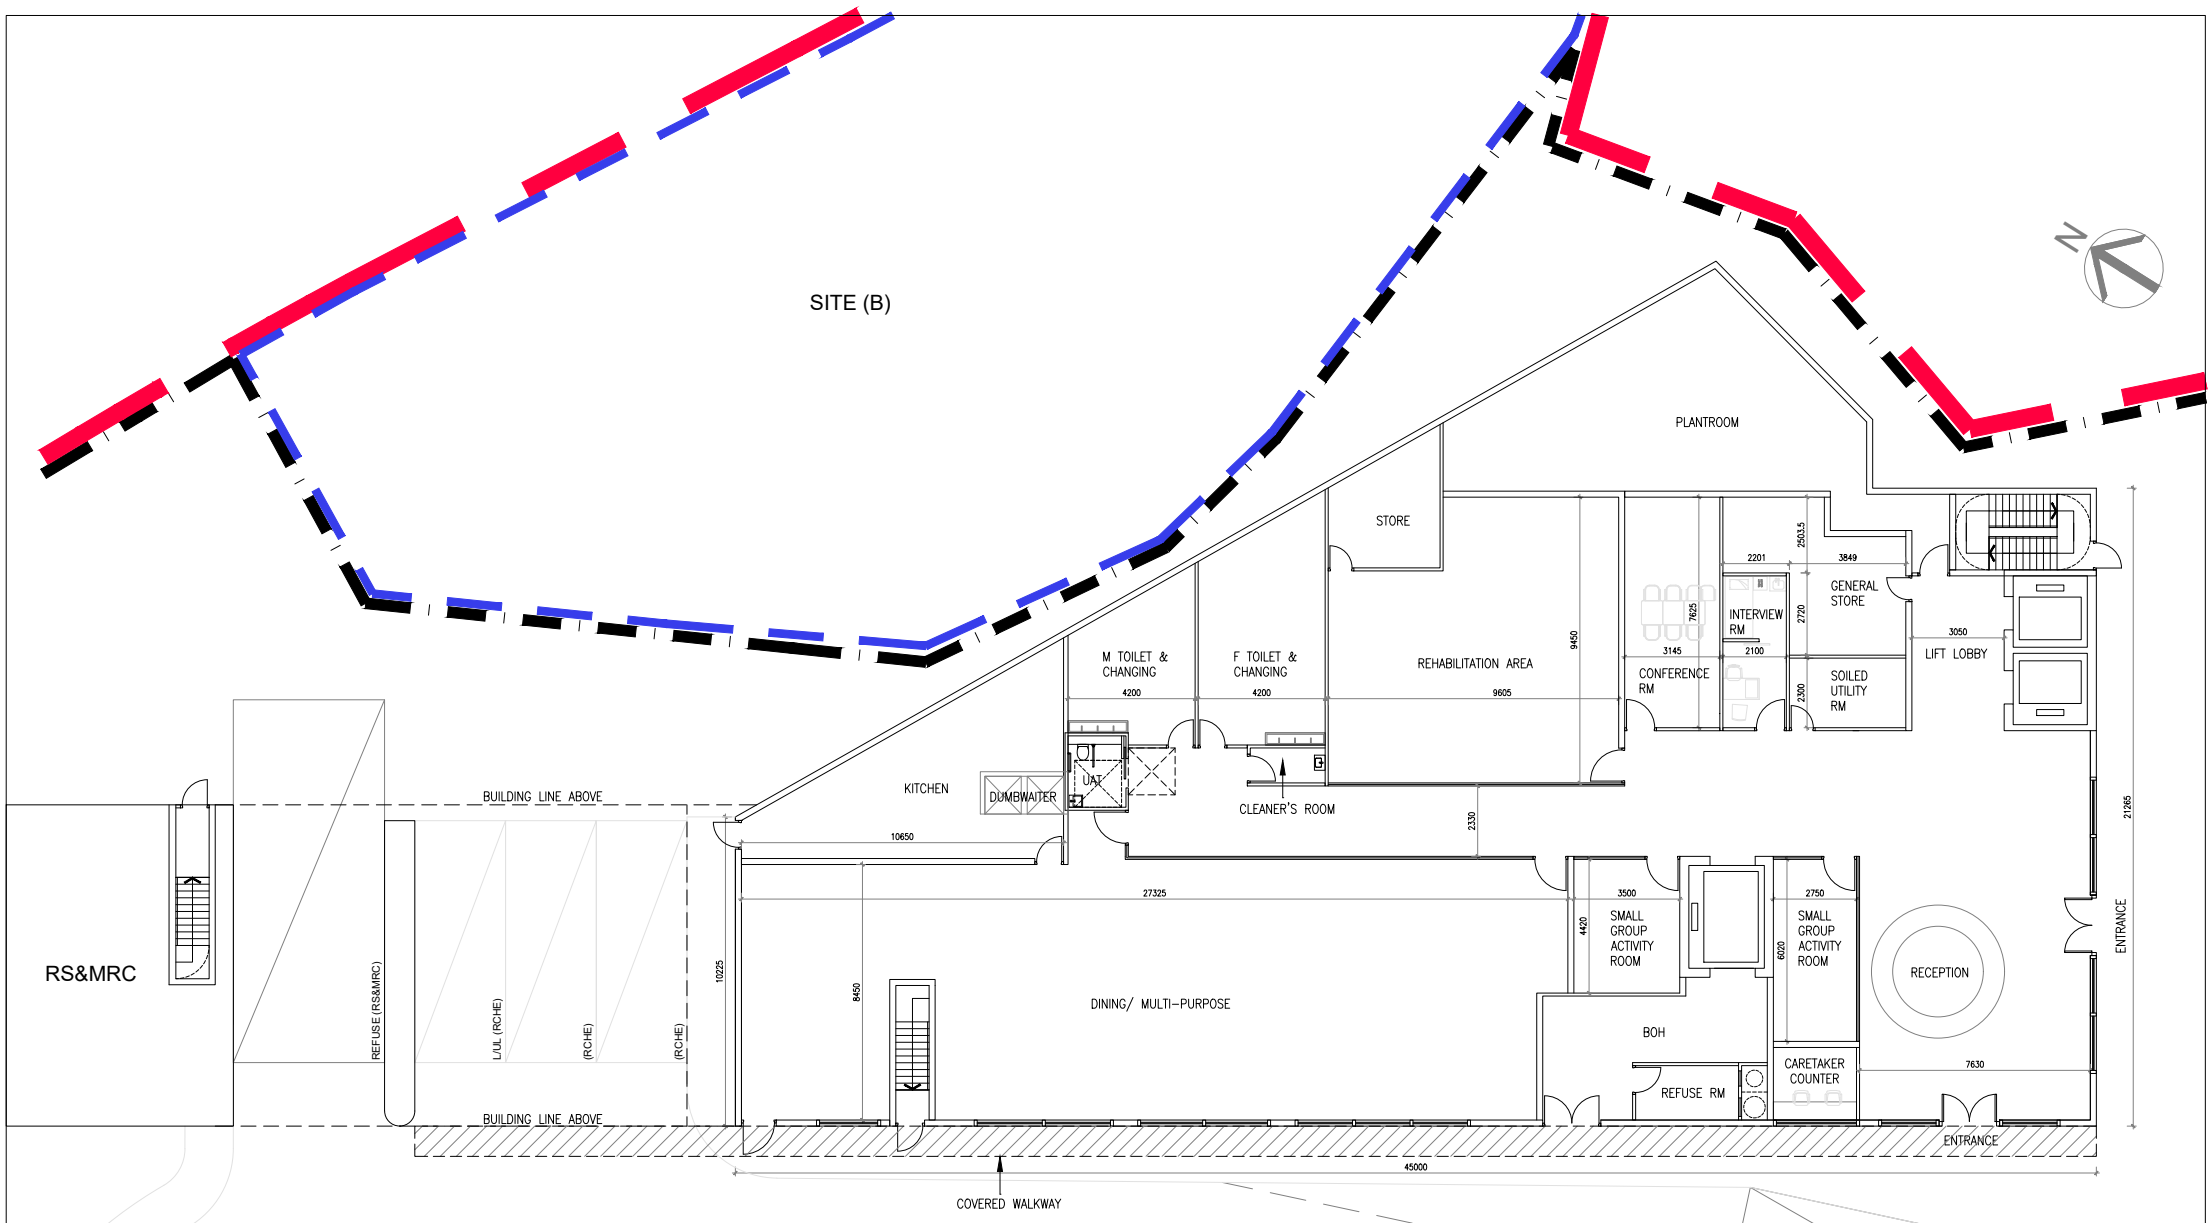

RCHE GROUND FLOOR PLAN

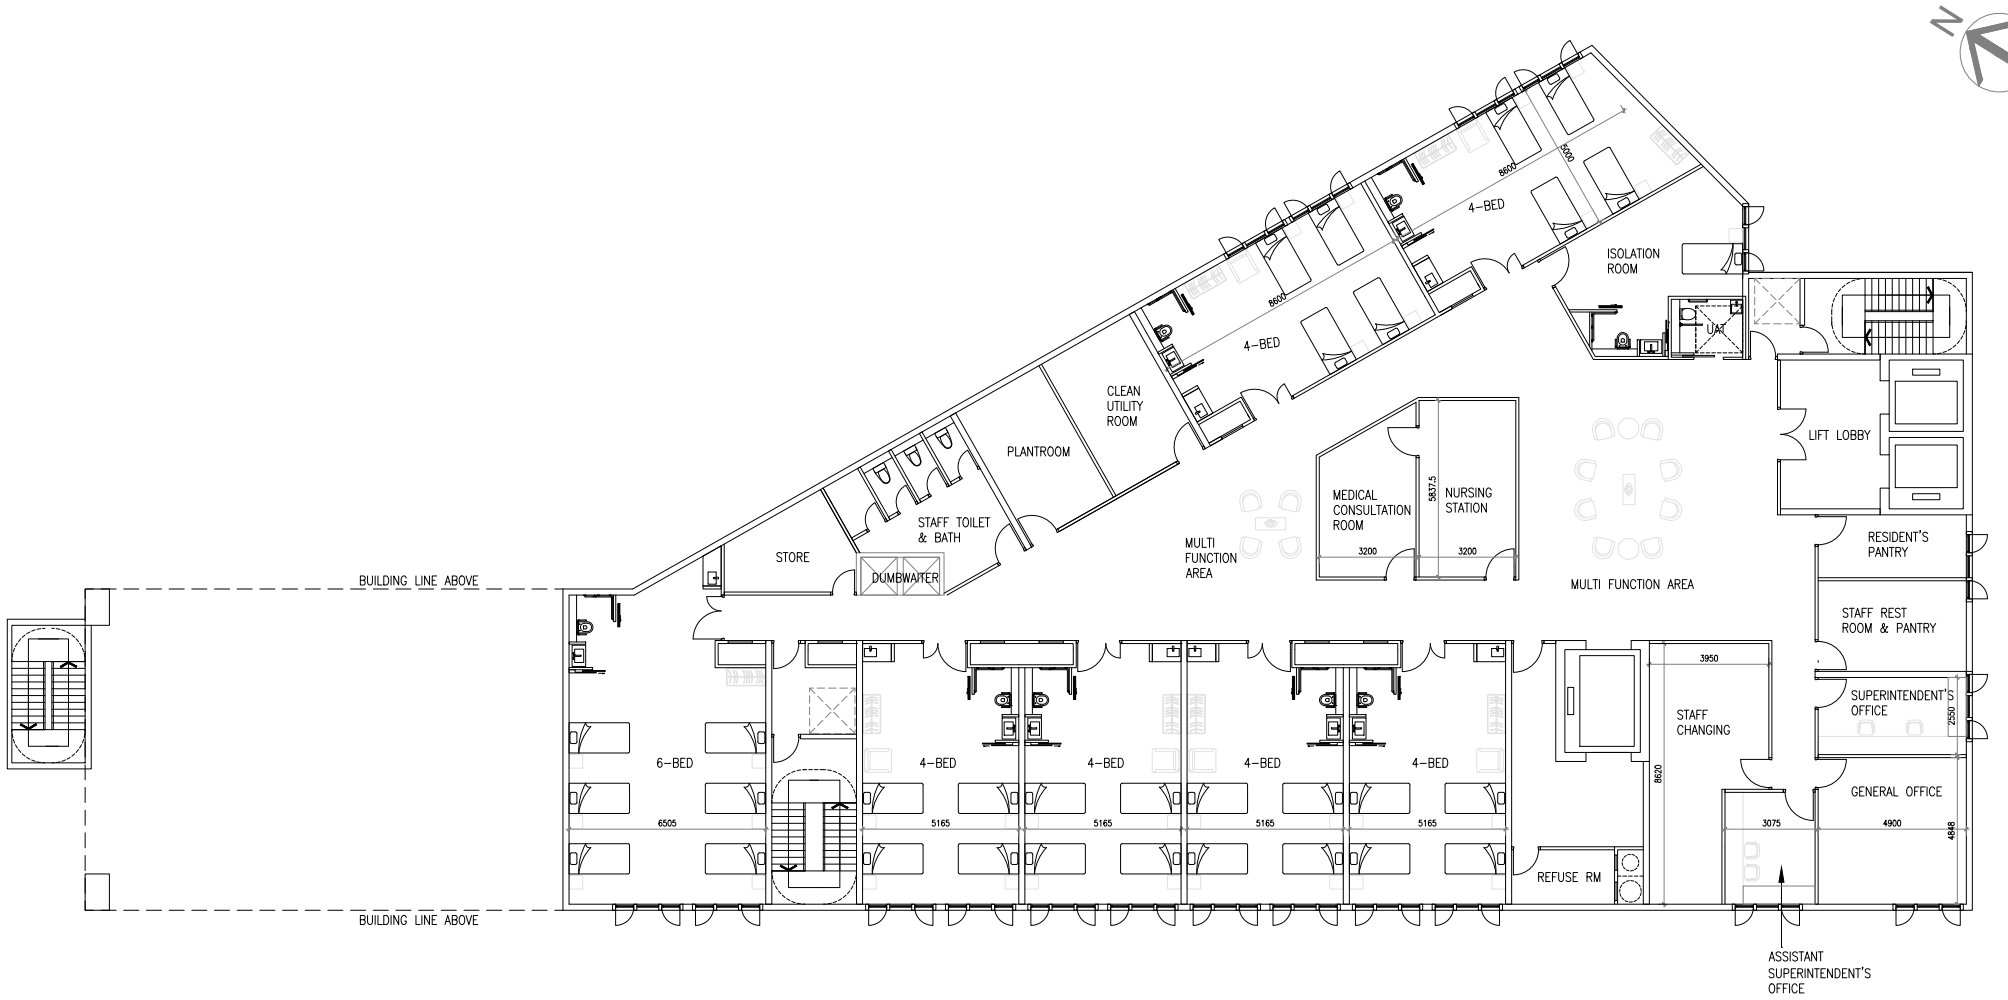


RCHE FIRST FLOOR PLAN

NUMBER OF BEDS: 30

REMARK: THE LAYOUT IS FOR INDICATION ONLY AND IS SUBJECT TO DETAILED DESIGN.


Master Layout Plan for Residential Development at Various Lots
in D.D. 92 and D.D. 94 and Adjoining Government Land in "CDA" zone
Hang Tau Tai Po, Kwu Tung South, New Territories

LWK + PARTNERS

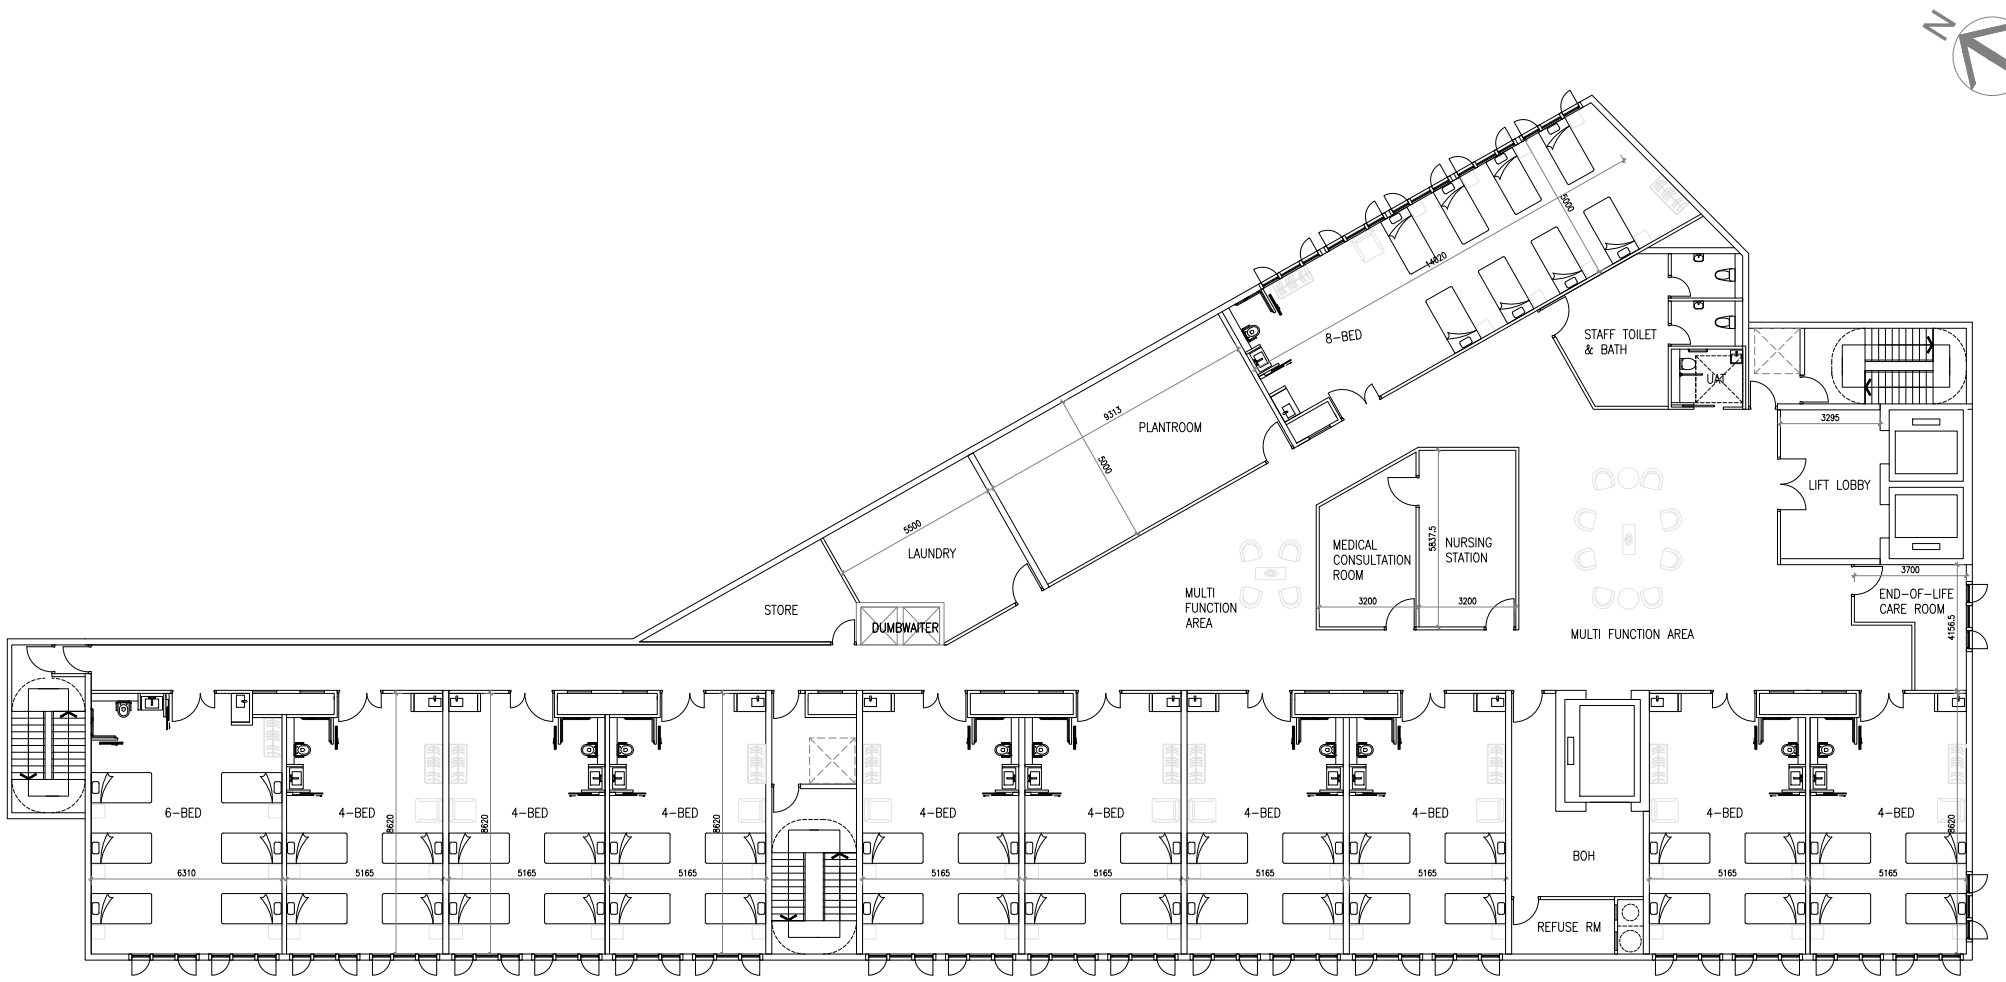

NUMBER OF BEDS: 50

RCHE SECOND FLOOR PLAN

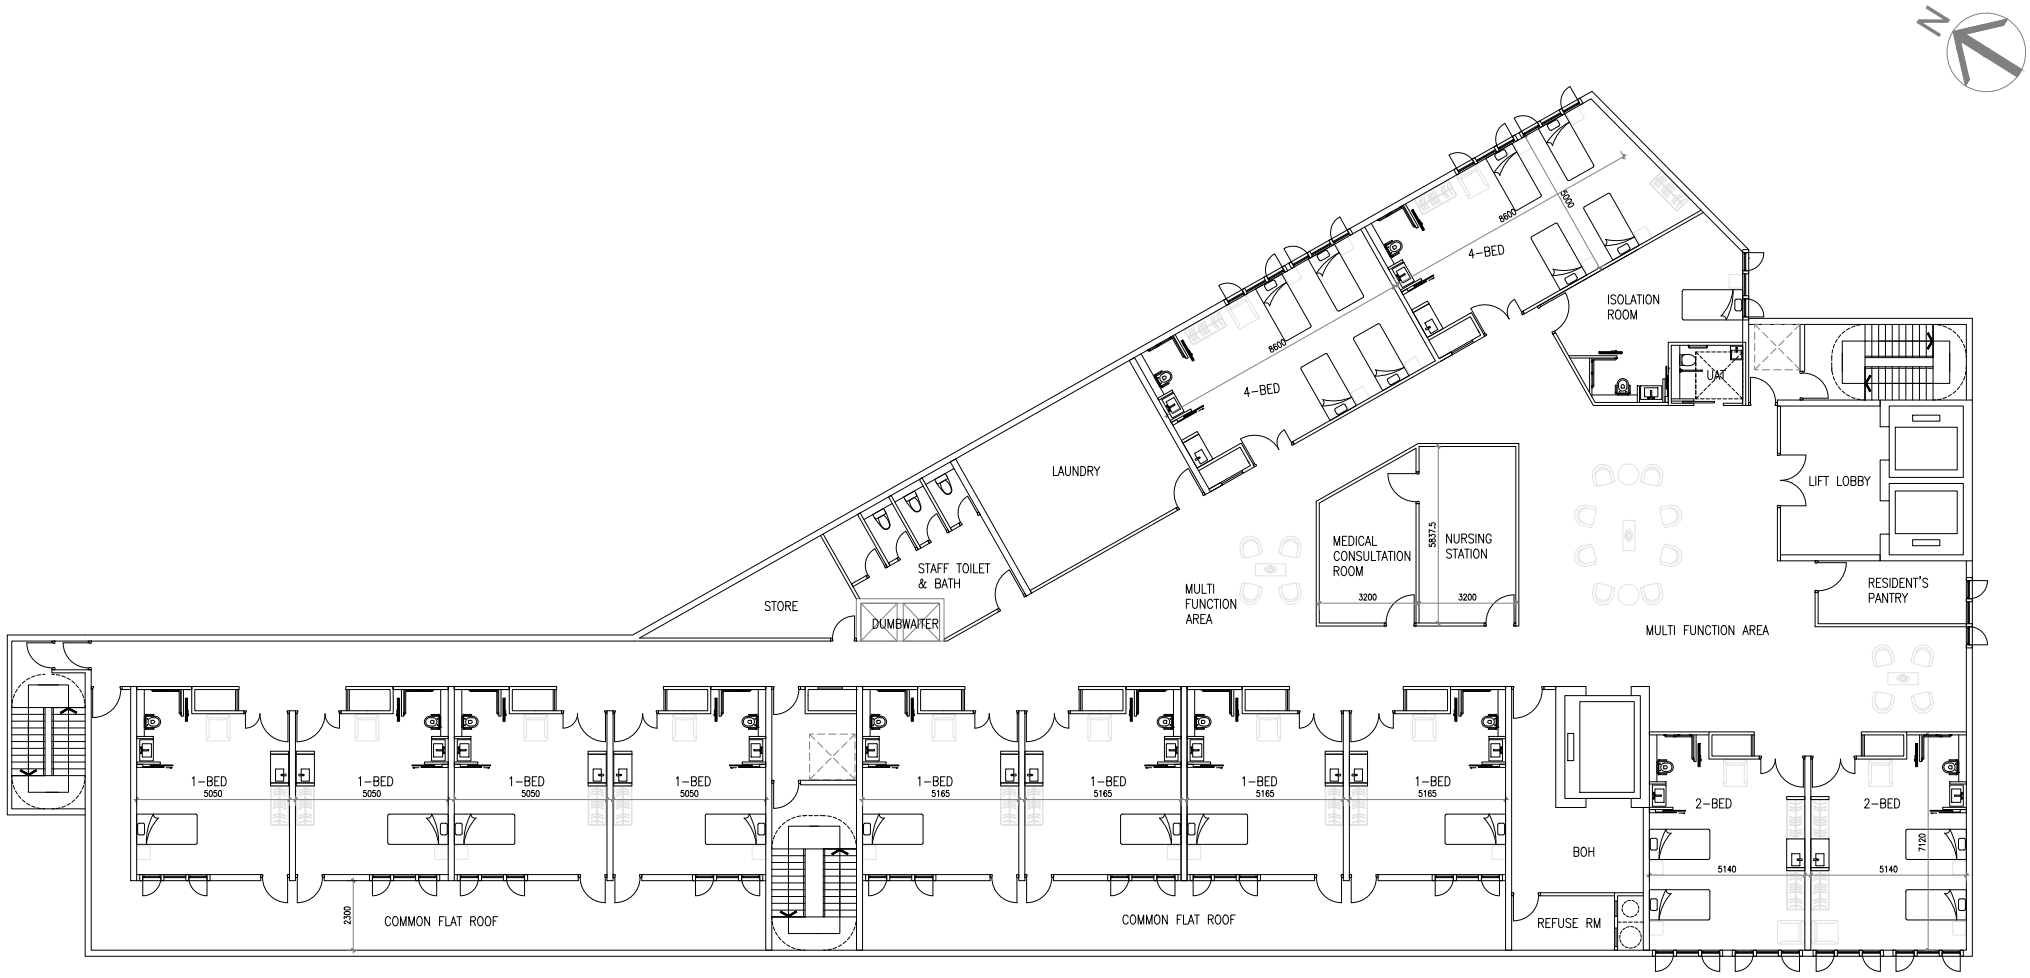

NUMBER OF BEDS: 20

RCHE THIRD FLOOR PLAN

REMARK: THE LAYOUT IS FOR INDICATION ONLY AND IS SUBJECT TO DETAILED DESIGN.

Master Layout Plan for Residential Development at Various Lots
in D.D. 92 and D.D. 94 and Adjoining Government Land in "CDA" zone
Hang Tau Tai Po, Kwu Tung South, New Territories

LWK + PARTNERS