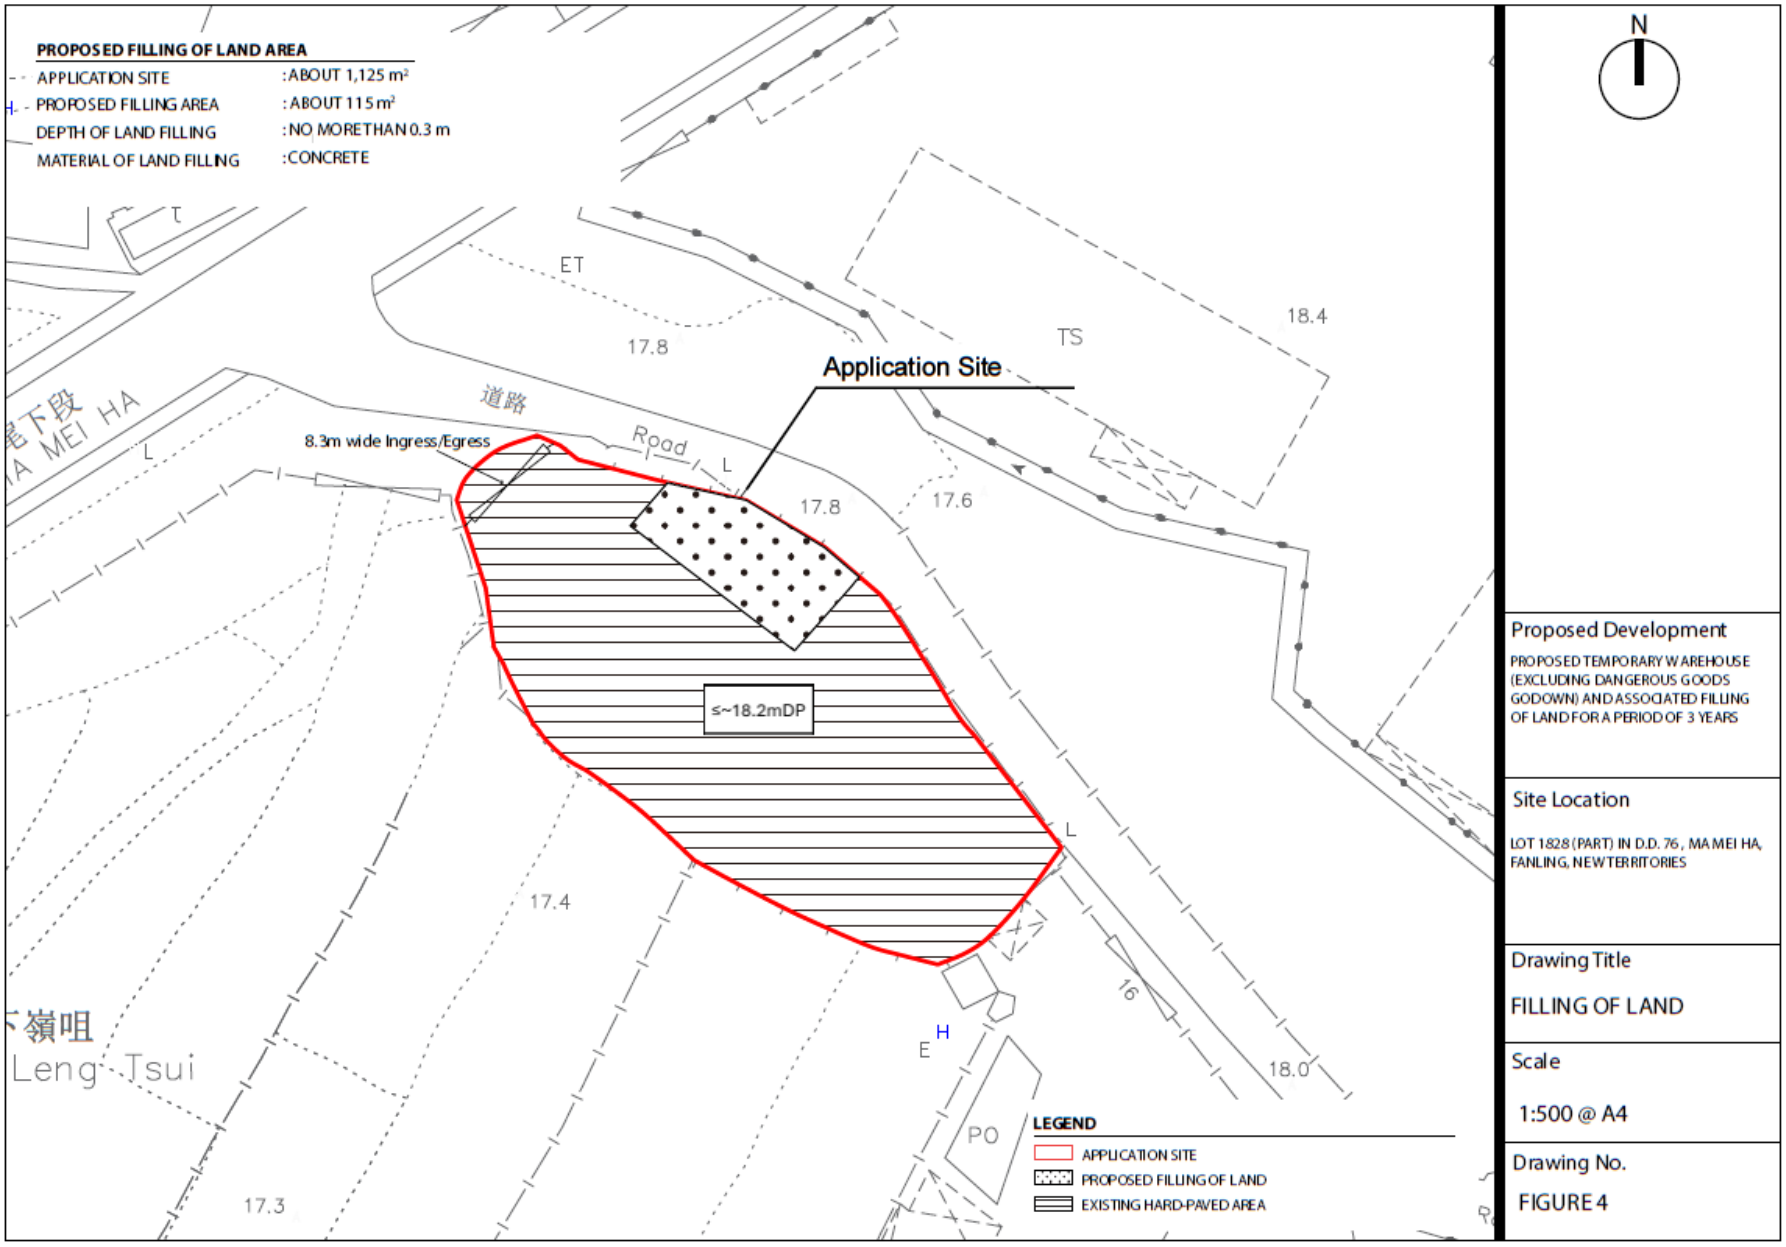Figure 4 – Land Filling Plan