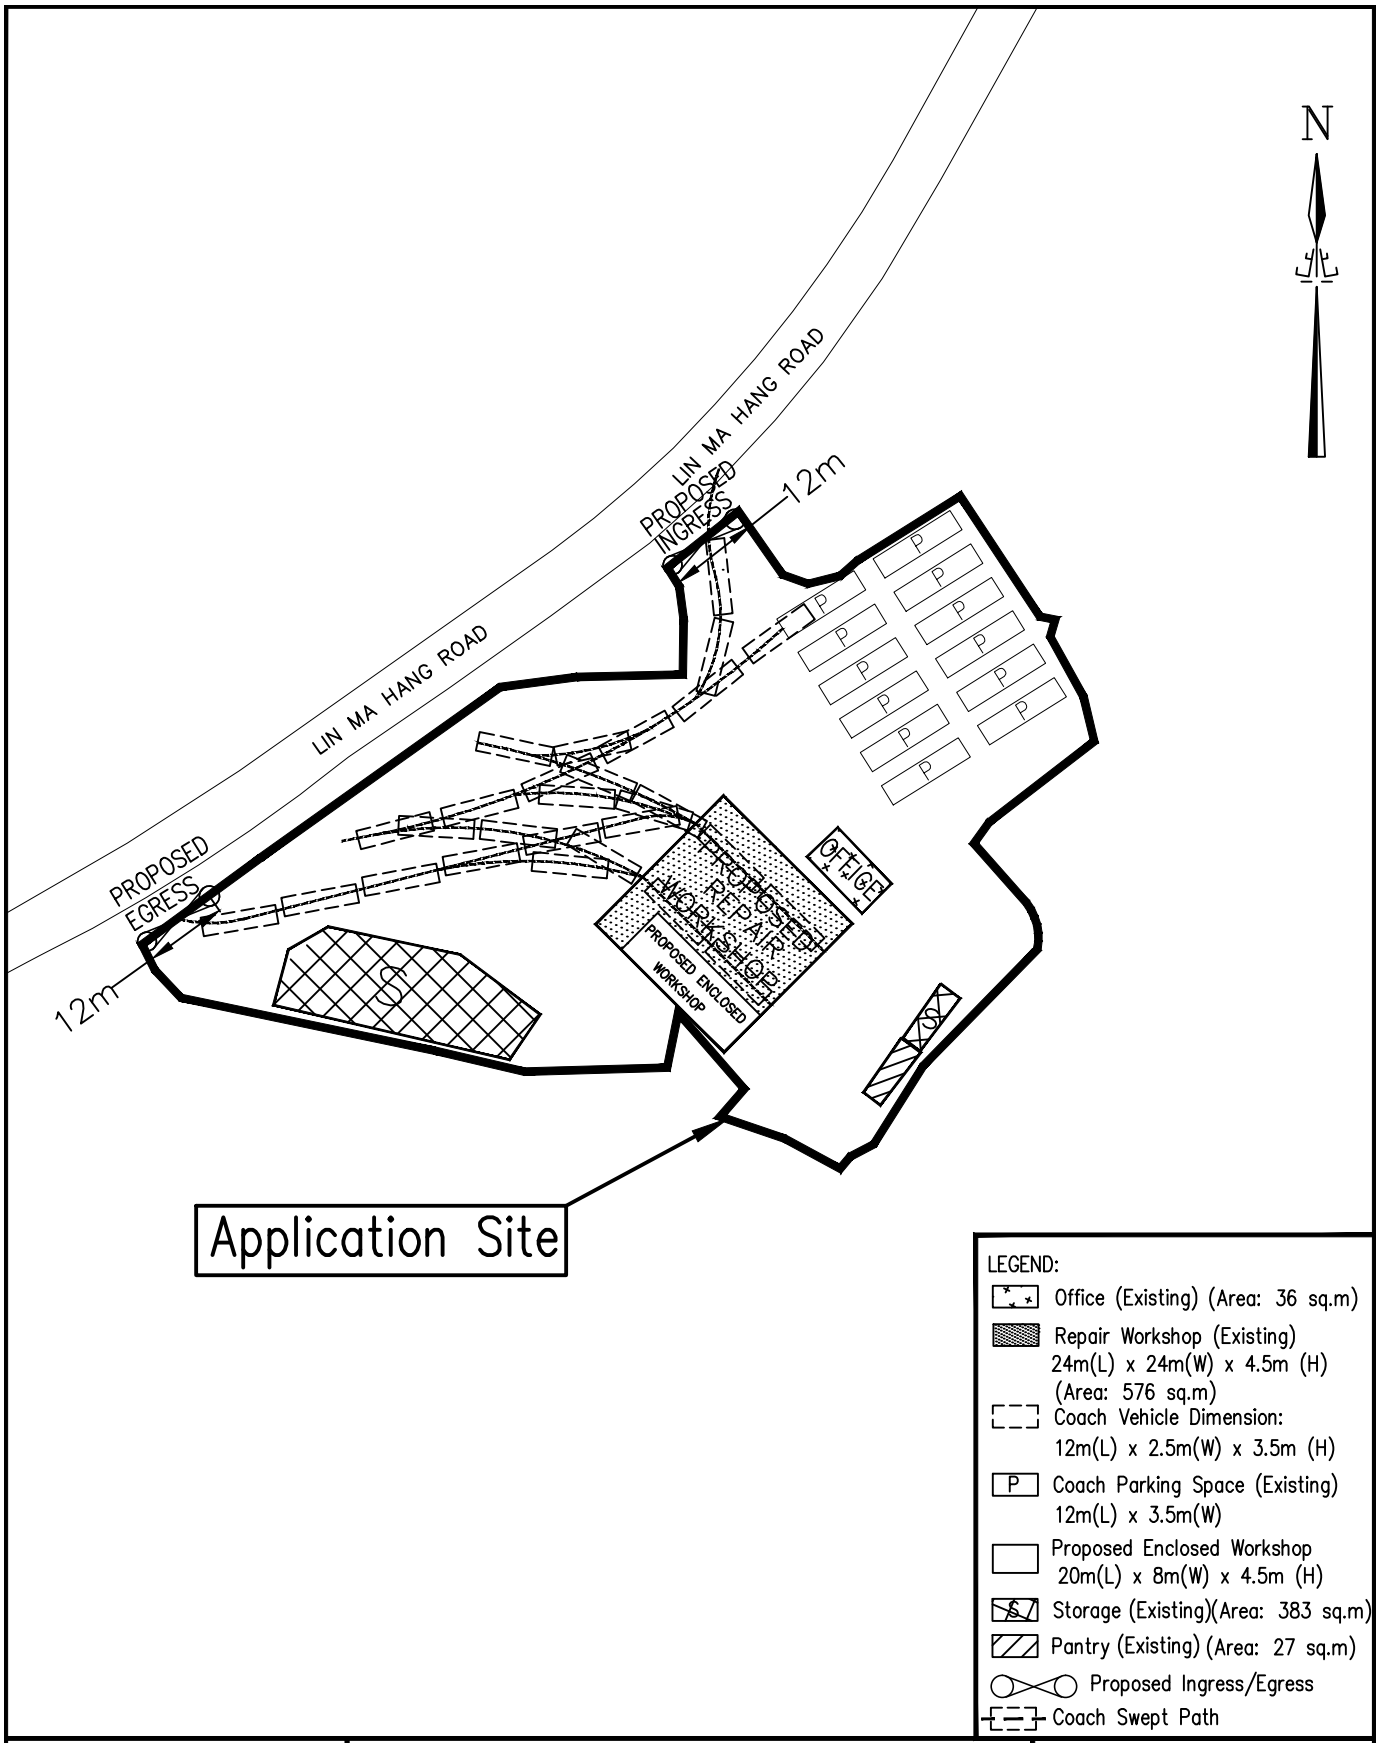

NOT TO SCALE	**Swept Path Analysis Plan Within Subject Site** **Proposed Temporary Coach Repair Workshop and Open Storage of Vehicles (coach only) and Ancilary facilities and Associated Filling of Land at whole Lot of Lot 100 in D.D.86. Part of Lot 472RP, whole Lot of Lots 473, 474, 475RP, 476 S.A. RP and 518 in D.D.90 and Adjoining Government Land, for a period of 3 years, Lin Ma Hang, Ta Kwu Ling, North District, New Territories**	HELICON MA SURVEYING LIMITED
April 2025		(REVISED) Plan 3.1 (P 240403)

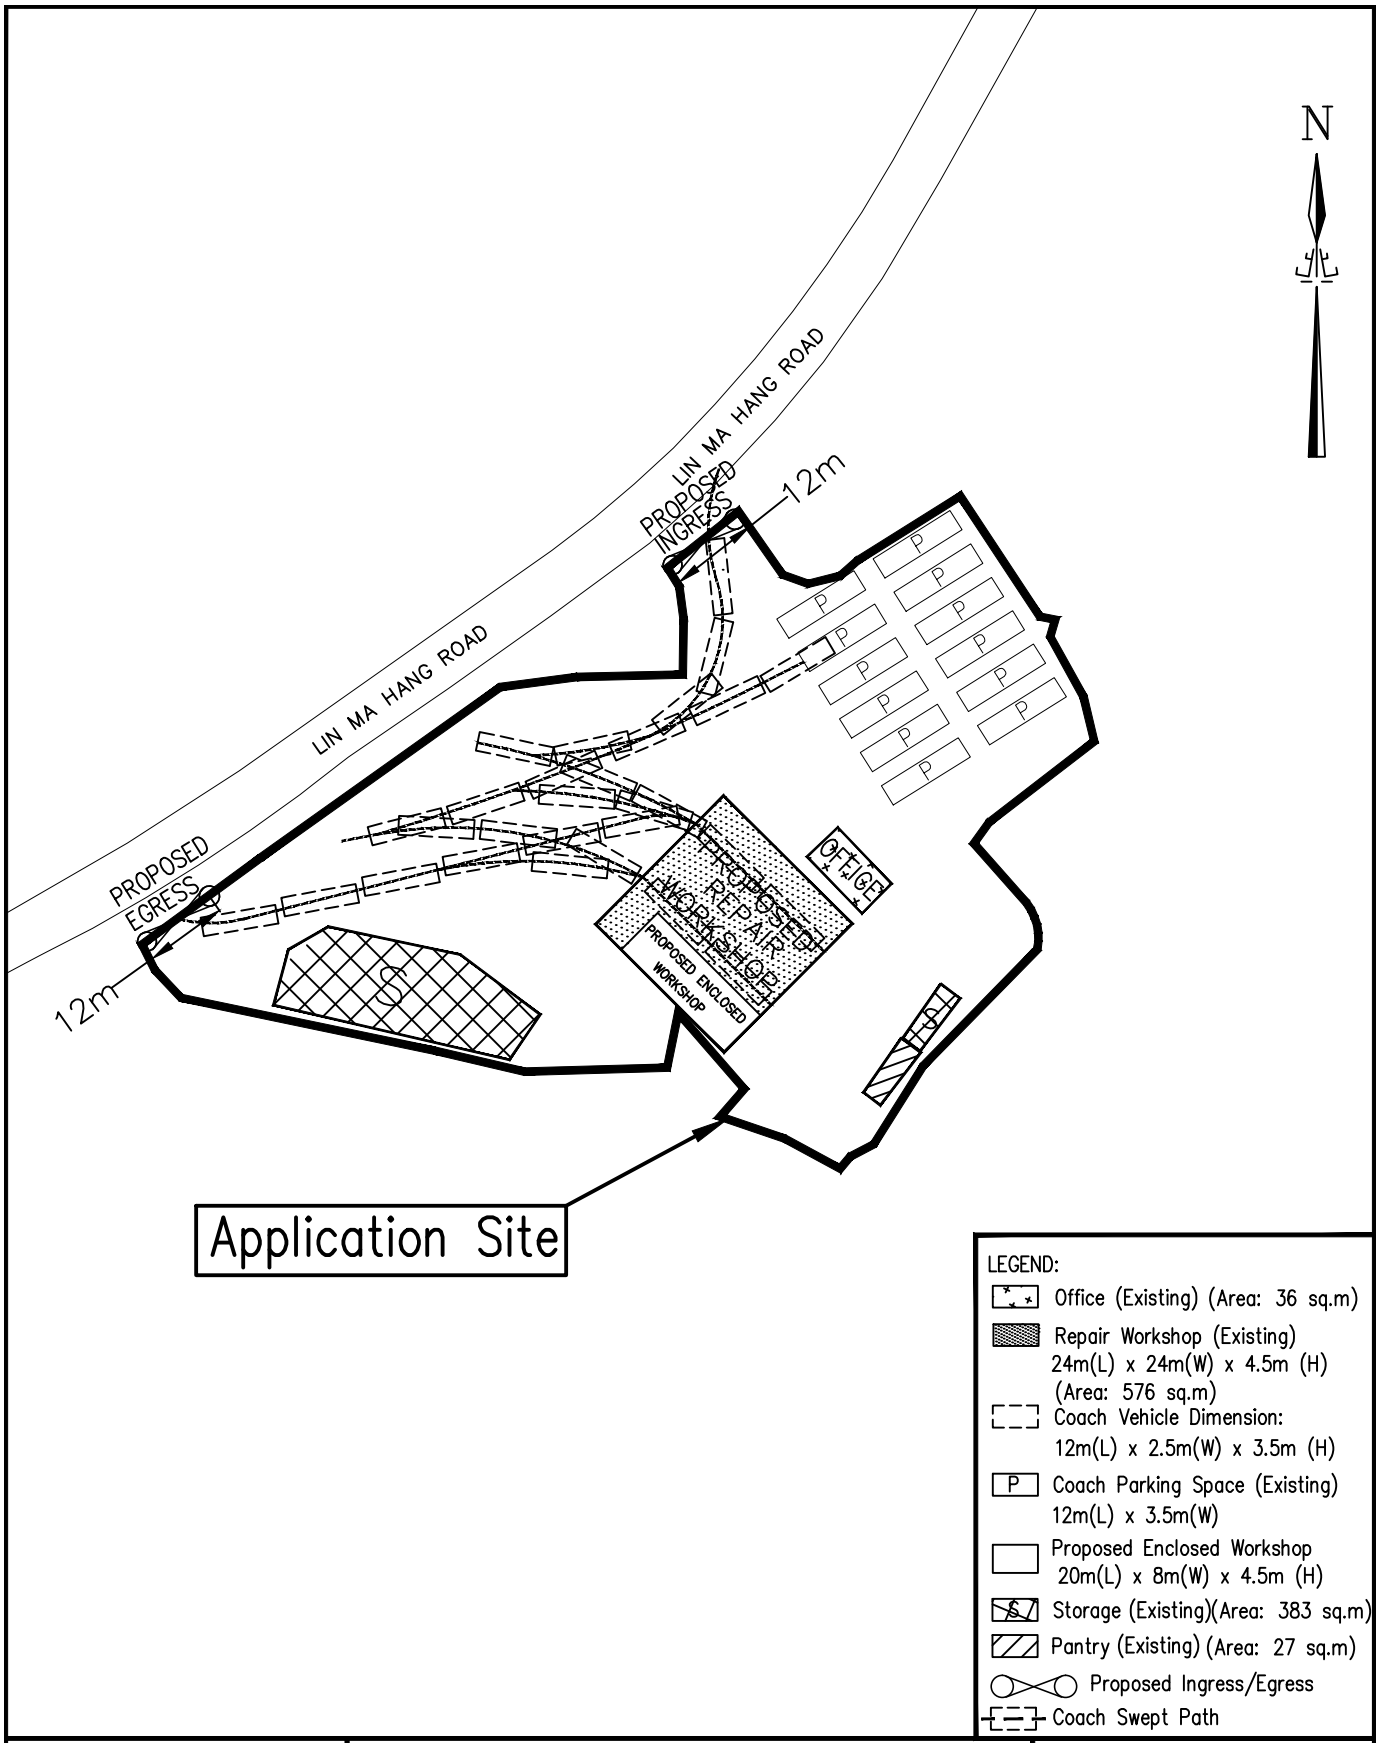

NOT TO SCALE	**Swept Path Analysis Plan Within Subject Site** **Proposed Temporary Coach Repair Workshop and Open Storage of Vehicles (coach only) and Ancilary facilities and Associated Filling of Land at whole Lot of Lot 100 in D.D.86. Part of Lot 472RP, whole Lot of Lots 473, 474, 475RP, 476 S.A. RP and 518 in D.D.90 and Adjoining Government Land, for a period of 3 years, Lin Ma Hang, Ta Kwu Ling, North District, New Territories**	HELICON MA SURVEYING LIMITED
April 2025		(REVISED) Plan 3.2 (P 240403)

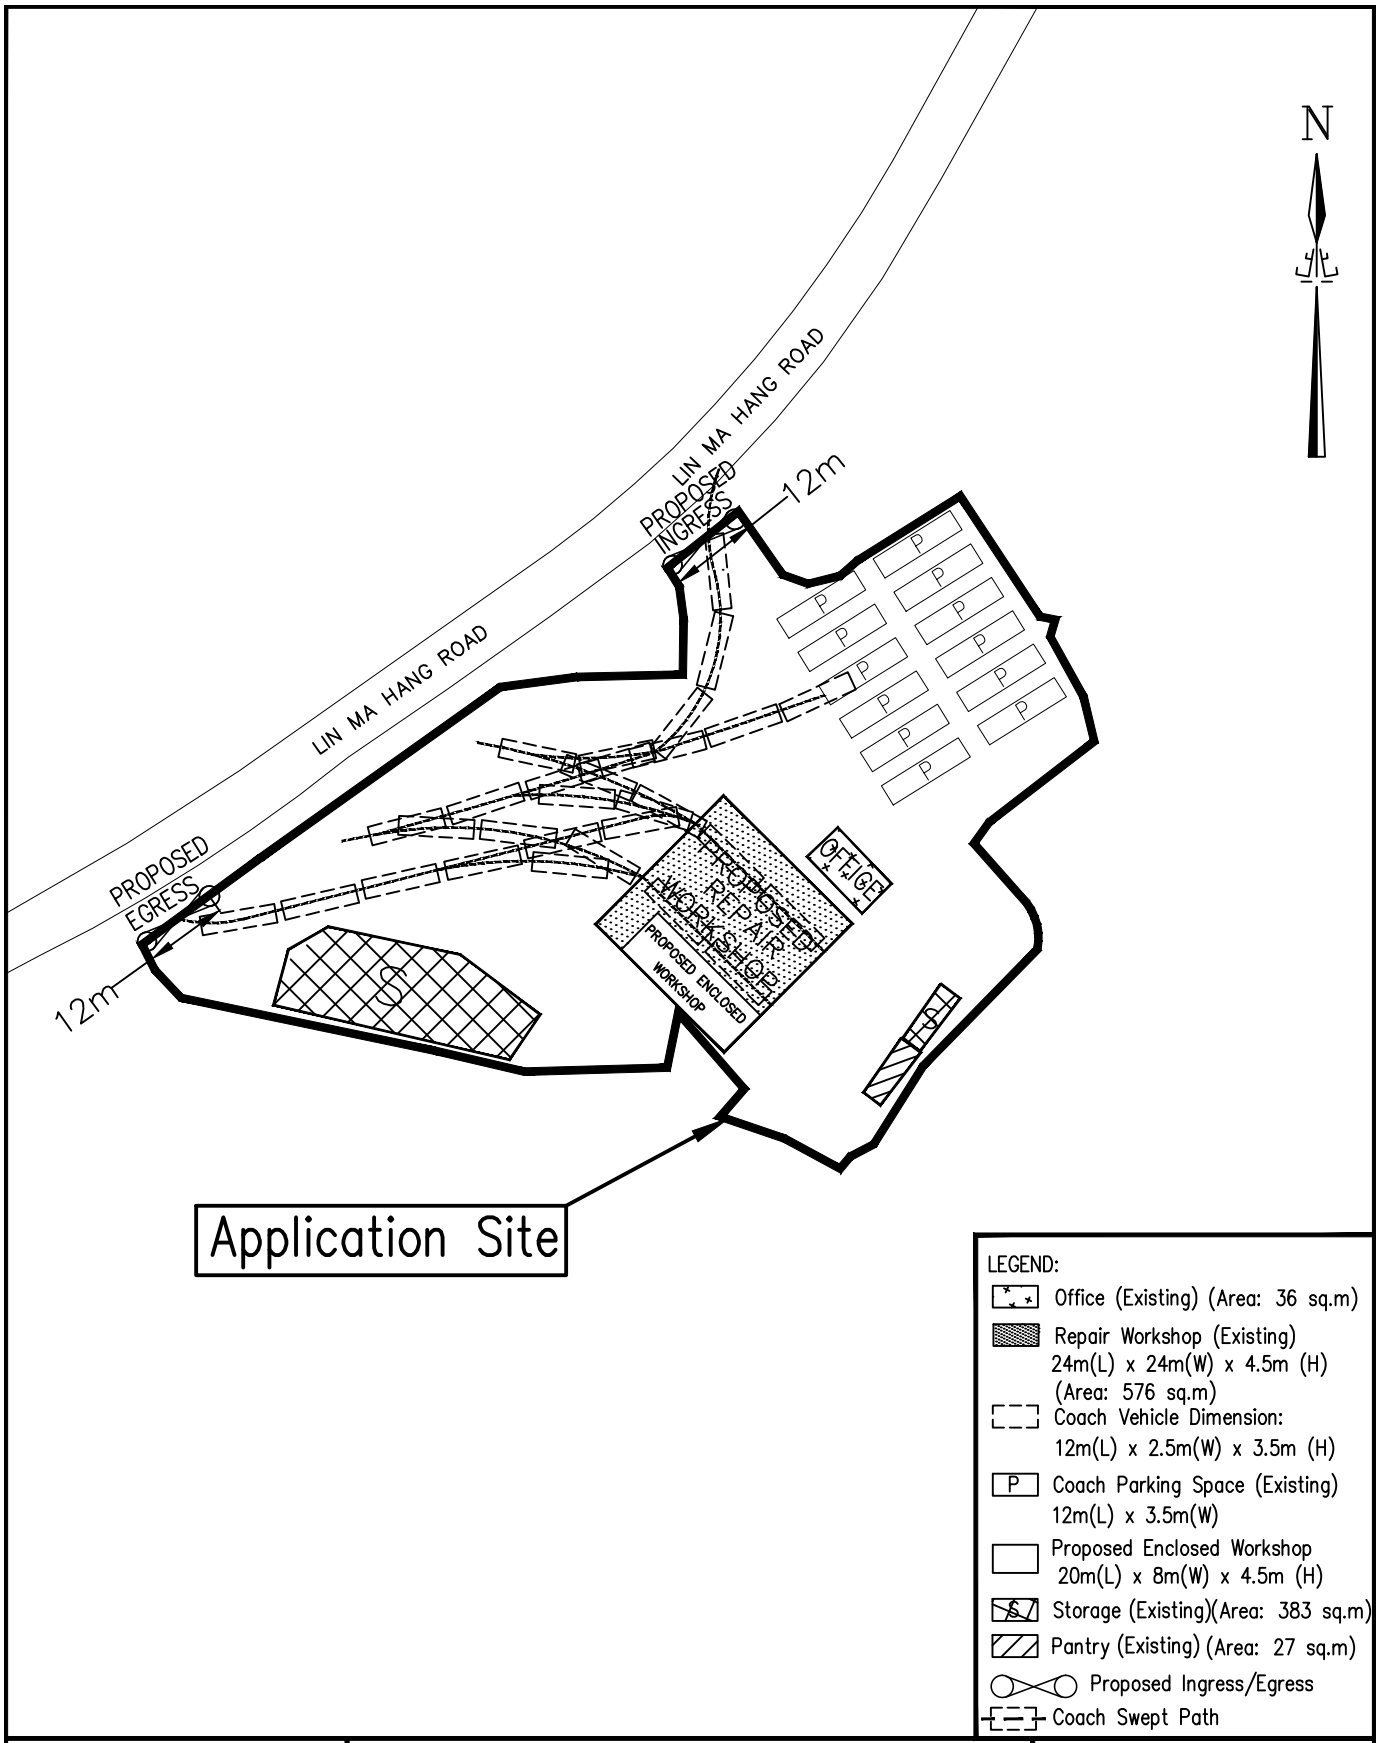

NOT TO SCALE	**Swept Path Analysis Plan Within Subject Site** **Proposed Temporary Coach Repair Workshop and Open Storage of Vehicles (coach only) and Ancilary facilities and Associated Filling of Land at whole Lot of Lot 100 in D.D.86. Part of Lot 472RP, whole Lot of Lots 473, 474, 475RP, 476 S.A. RP and 518 in D.D.90 and Adjoining Government Land, for a period of 3 years, Lin Ma Hang, Ta Kwu Ling, North District, New Territories**	HELICON MA SURVEYING LIMITED
April 2025		(REVISED) Plan 3.3 (P 240403)

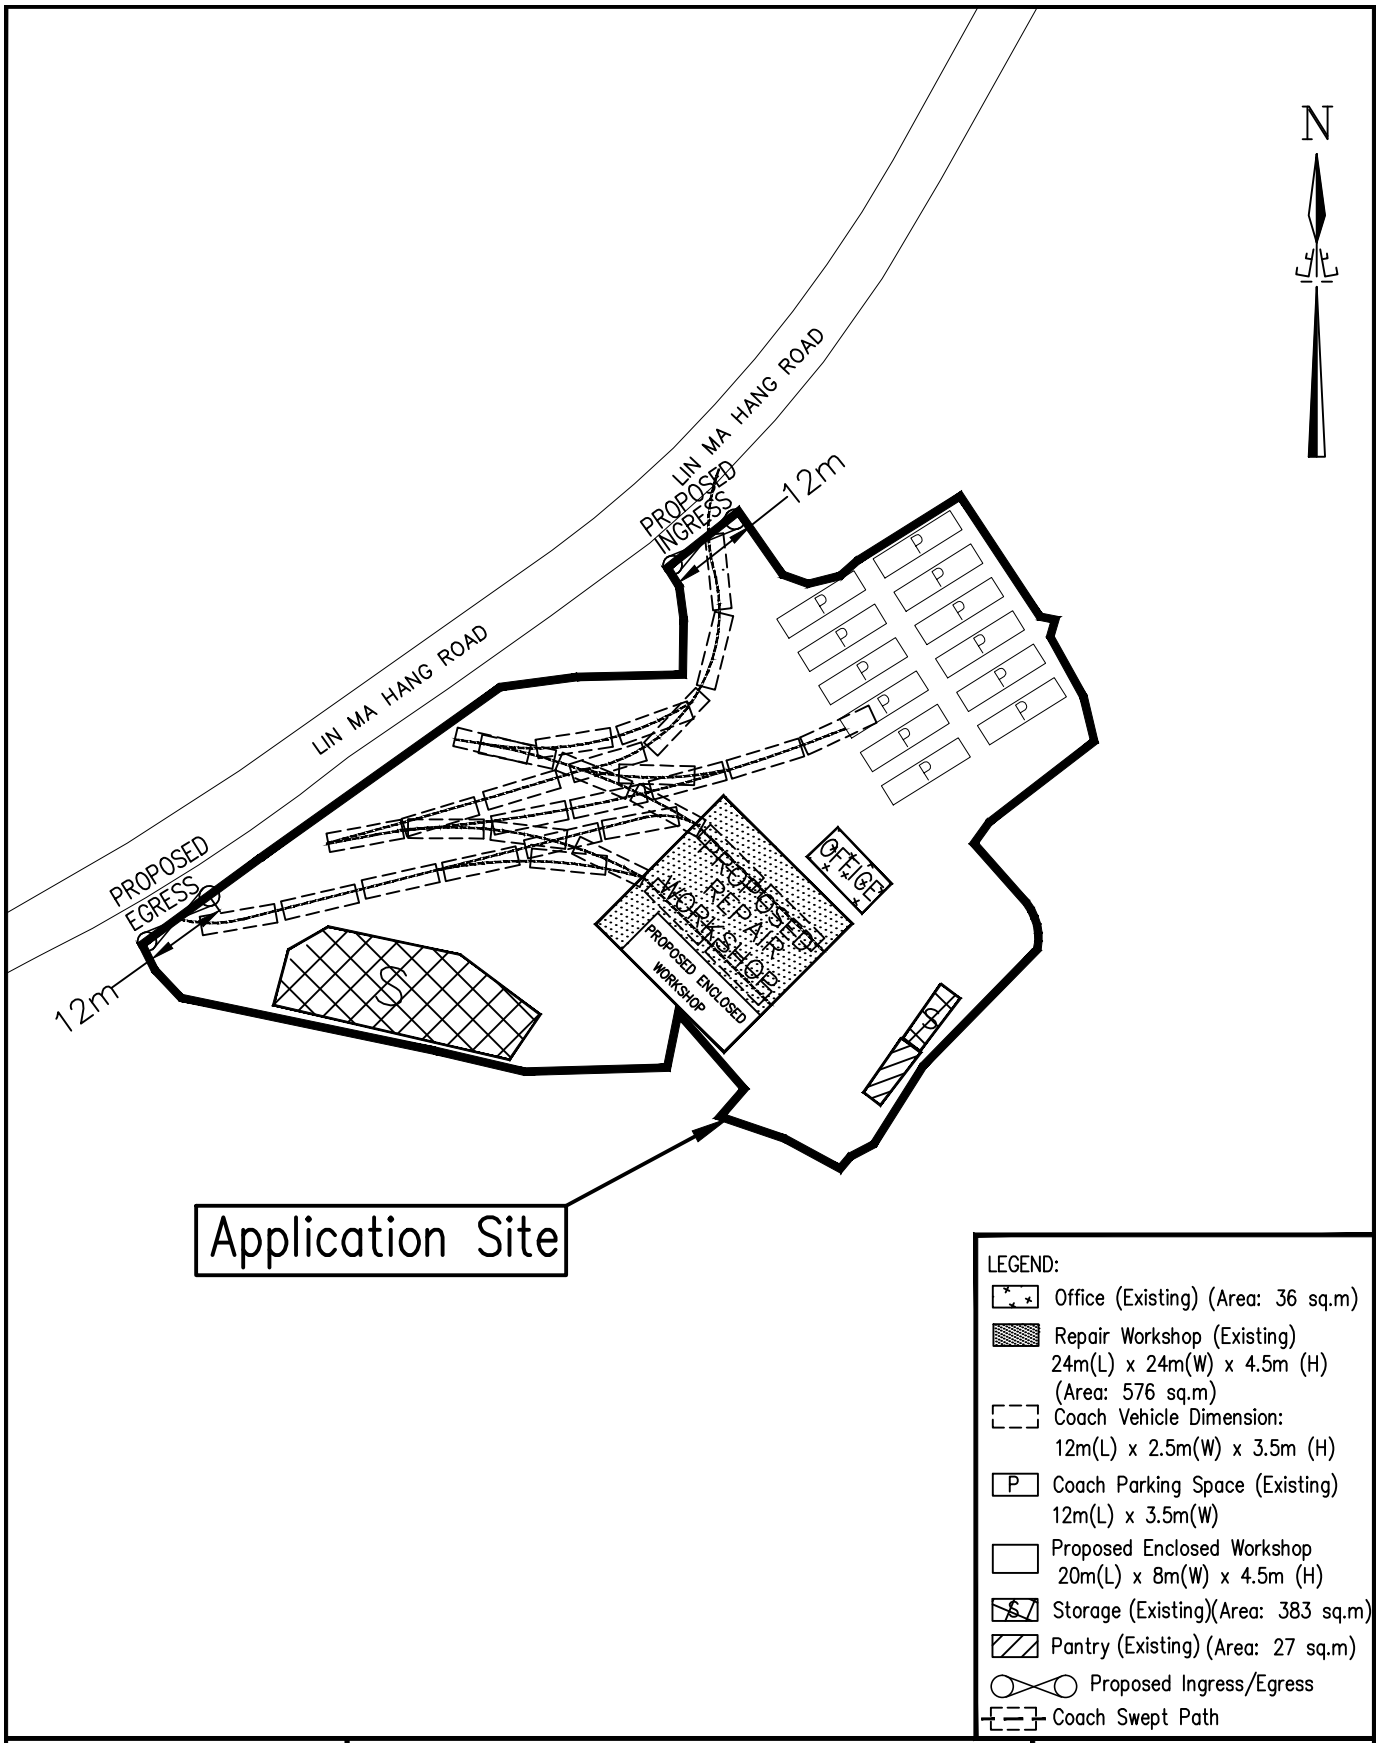

NOT TO SCALE	**Swept Path Analysis Plan Within Subject Site** **Proposed Temporary Coach Repair Workshop and Open Storage of Vehicles (coach only) and Ancilary facilities and Associated Filling of Land at whole Lot of Lot 100 in D.D.86. Part of Lot 472RP, whole Lot of Lots 473, 474, 475RP, 476 S.A. RP and 518 in D.D.90 and Adjoining Government Land, for a period of 3 years, Lin Ma Hang, Ta Kwu Ling, North District, New Territories**	HELICON MA SURVEYING LIMITED
April 2025		(REVISED) Plan 3.4 (P 240403)

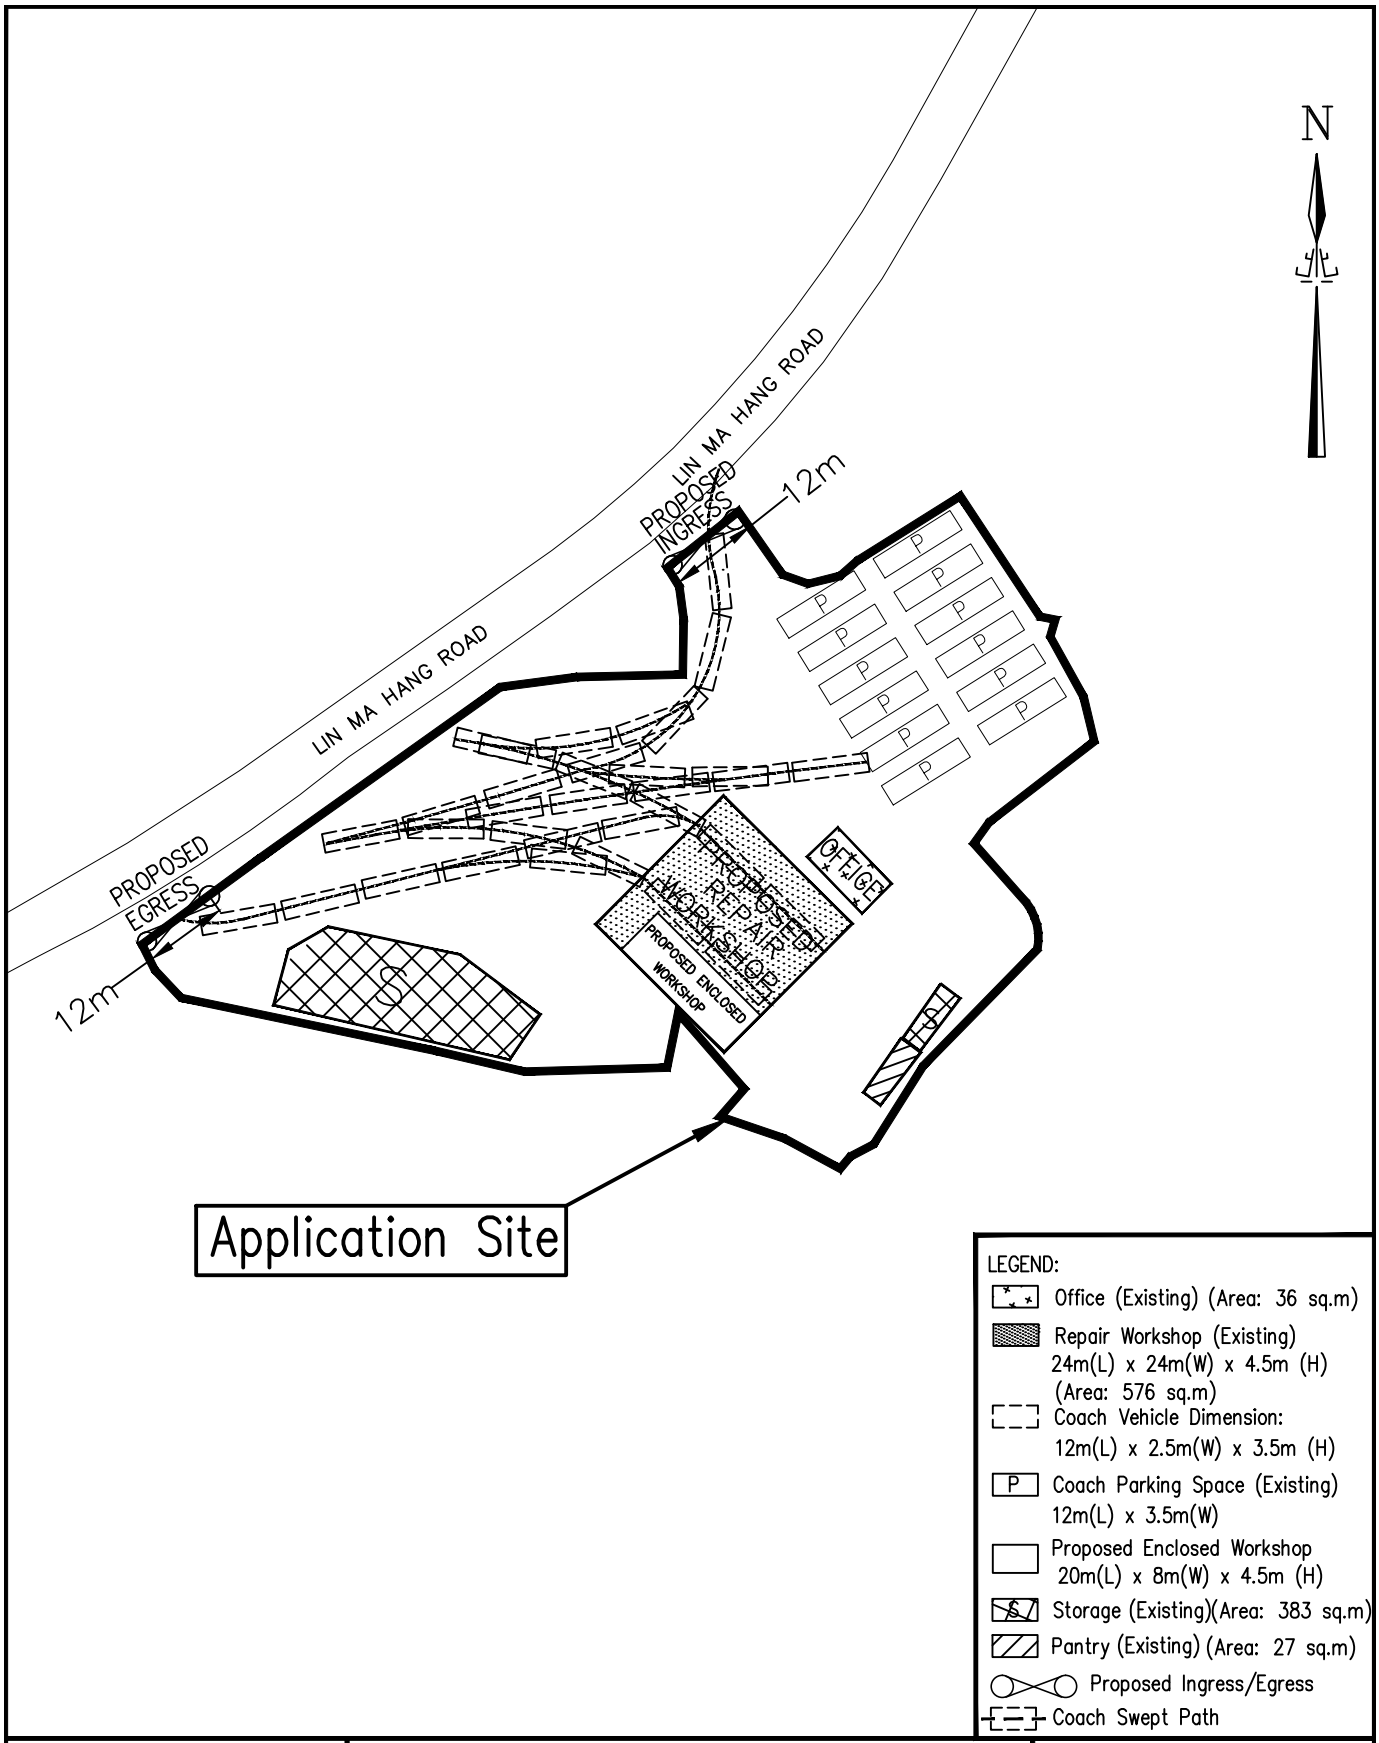

NOT TO SCALE	**Swept Path Analysis Plan Within Subject Site** **Proposed Temporary Coach Repair Workshop and Open Storage of Vehicles (coach only) and Ancilary facilities and Associated Filling of Land at whole Lot of Lot 100 in D.D.86. Part of Lot 472RP, whole Lot of Lots 473, 474, 475RP, 476 S.A. RP and 518 in D.D.90 and Adjoining Government Land, for a period of 3 years, Lin Ma Hang, Ta Kwu Ling, North District, New Territories**	HELICON MA SURVEYING LIMITED
April 2025		(REVISED) Plan 3.5 (P 240403)

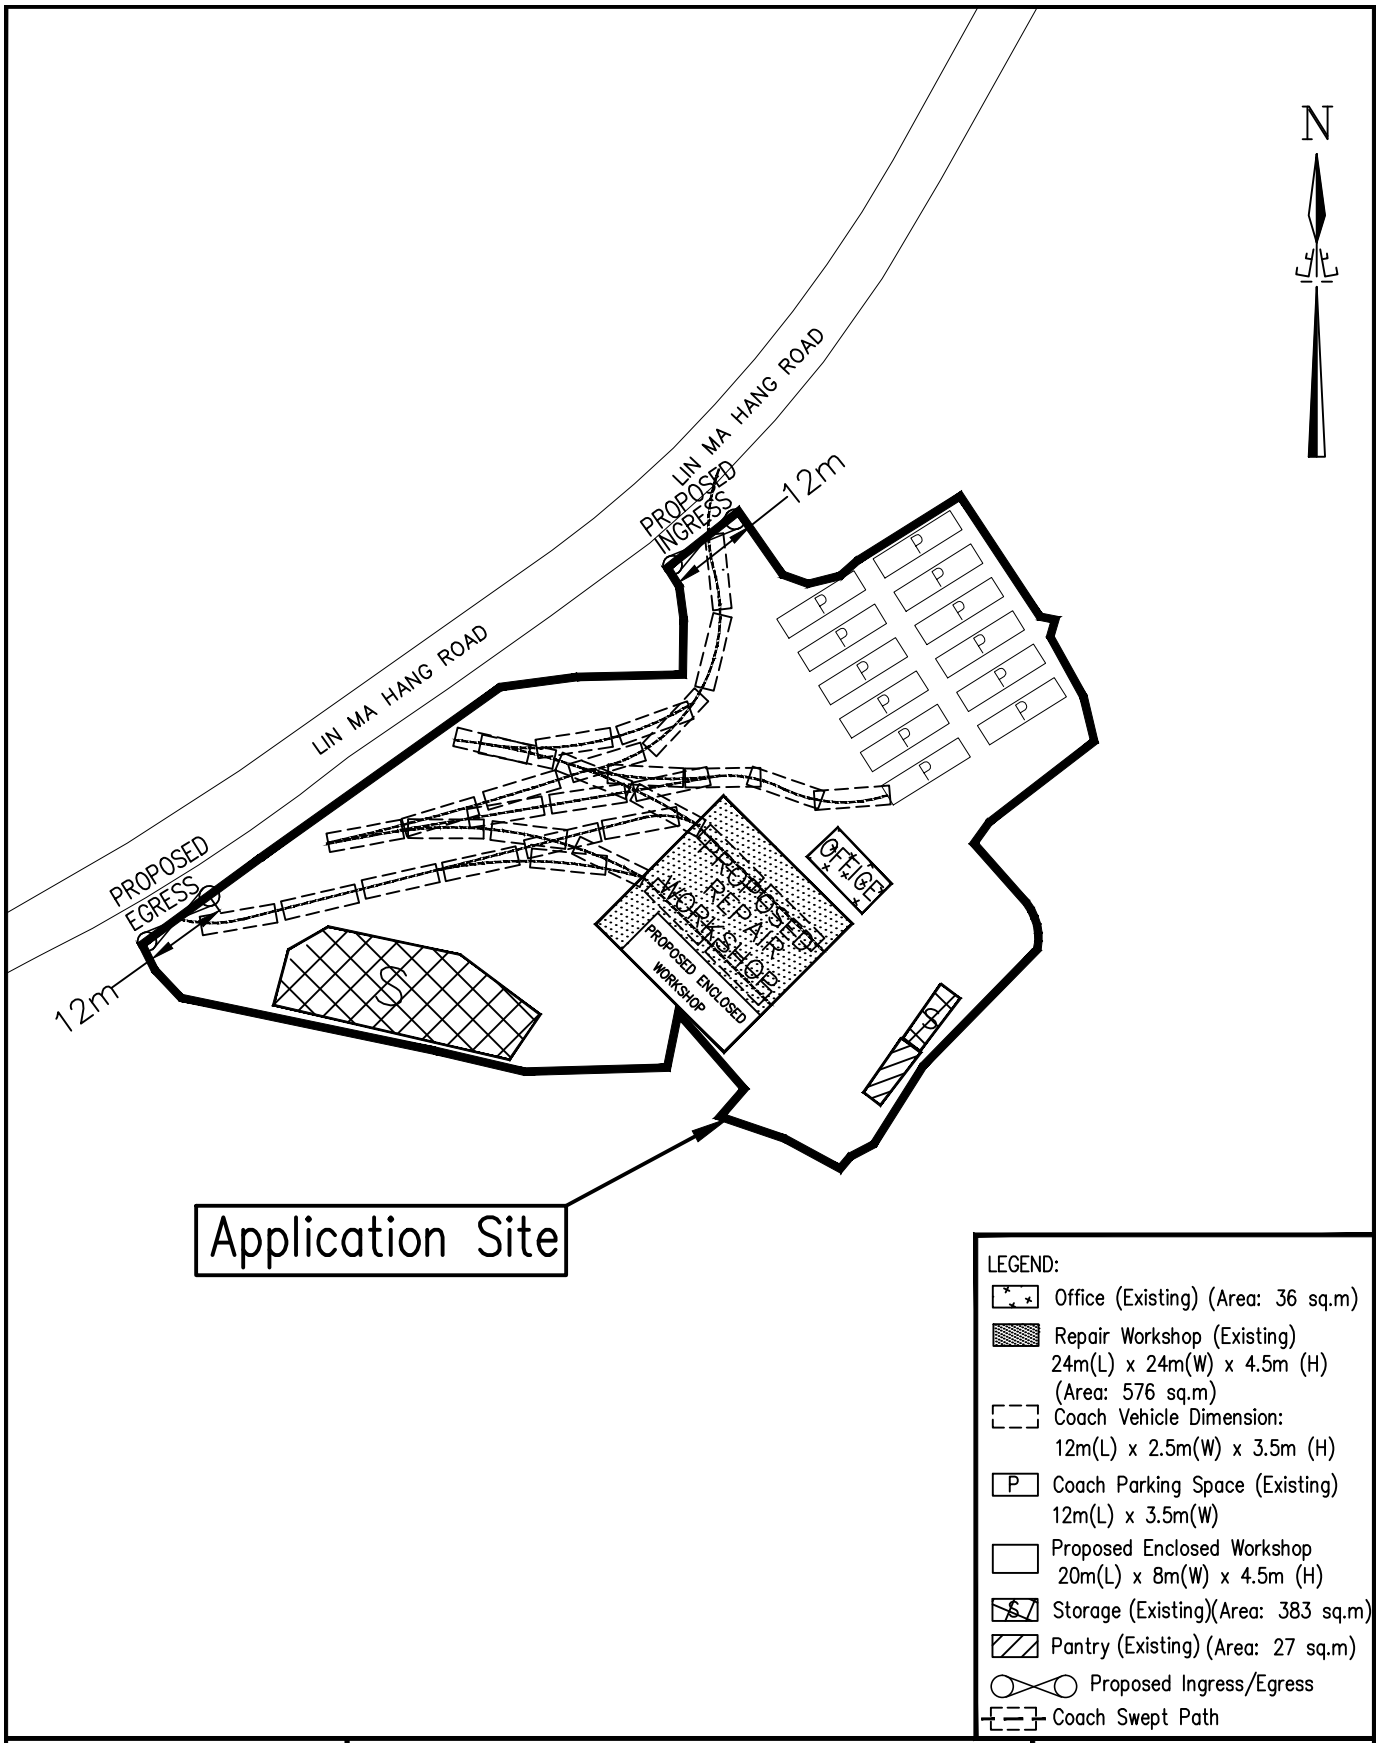

NOT TO SCALE	**Swept Path Analysis Plan Within Subject Site** **Proposed Temporary Coach Repair Workshop and Open Storage of Vehicles (coach only) and Ancilary facilities and Associated Filling of Land at whole Lot of Lot 100 in D.D.86. Part of Lot 472RP, whole Lot of Lots 473, 474, 475RP, 476 S.A. RP and 518 in D.D.90 and Adjoining Government Land, for a period of 3 years, Lin Ma Hang, Ta Kwu Ling, North District, New Territories**	HELICON MA SURVEYING LIMITED
April 2025		(REVISED) Plan 3.6 (P 240403)

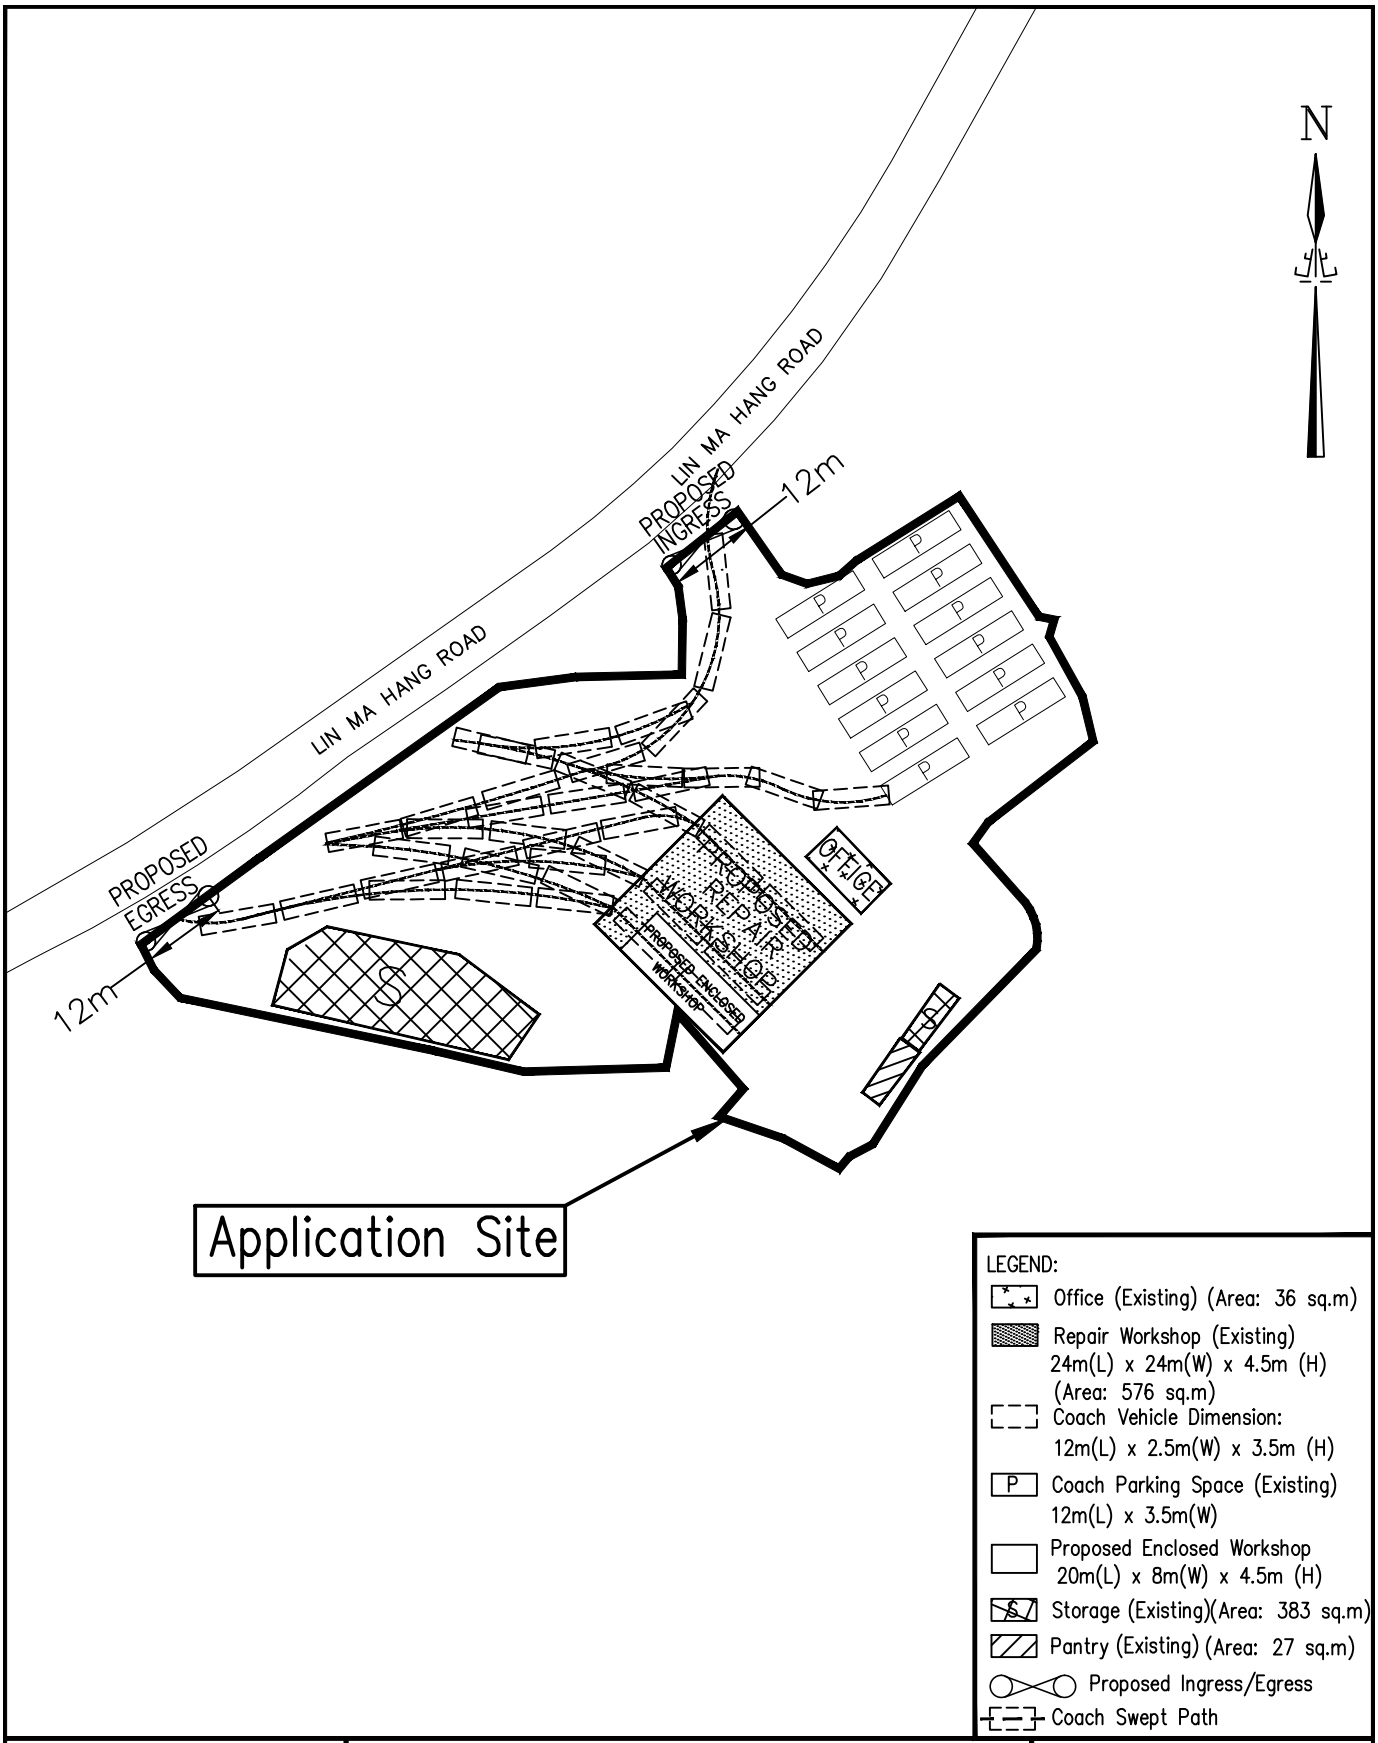

NOT TO SCALE	**Swept Path Analysis Plan Within Subject Site** **Proposed Temporary Coach Repair Workshop and Open Storage of Vehicles (coach only) and Ancilary facilities and Associated Filling of Land at whole Lot of Lot 100 in D.D.86. Part of Lot 472RP, whole Lot of Lots 473, 474, 475RP, 476 S.A. RP and 518 in D.D.90 and Adjoining Government Land, for a period of 3 years, Lin Ma Hang, Ta Kwu Ling, North District, New Territories**	HELICON MA SURVEYING LIMITED
April 2025		(REVISED) Plan 3.7 (P 240403)