


# PROPOSED SMALL HOUSE IN LOT NO. 328 S.A IN D.D.37



LOCATION

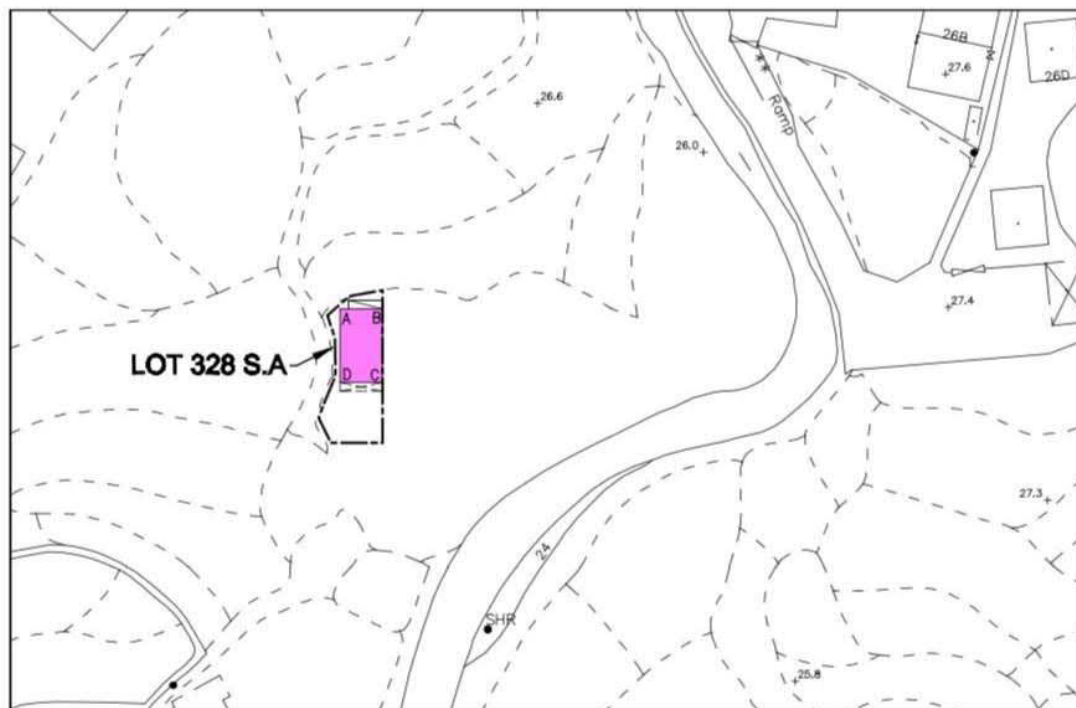

COLOURED PINK AREA : 65.03 SQUARE METRES (ABOUT)

| Line | Bearing      | Distance(m) | Northing(m) | Easting(m) | Pt. |
|------|--------------|-------------|-------------|------------|-----|
| A-B  | 90° 00' 00"  | 6.096       | 842885.925  | 836854.105 | A   |
| B-C  | 180° 00' 00" | 10.667      | 842885.925  | 836860.201 | B   |
| C-D  | 270° 00' 00" | 6.096       | 842875.258  | 836860.201 | C   |
| D-A  | 0° 00' 00"   | 10.667      | 842875.258  | 836854.105 | D   |

Dated this 11<sup>th</sup> day of May, 2026.....

## Legends:

- Soakaway System Septic Tank (4.880m x 1.220m)
- Balcony (6.096 m x 1.220m)

Scale 1:1000

Survey Sheet No.: 3-NW-25B

Date: May 2026

.....  
LEUNG Chi-yan, George  
MIS.Aust MNZIS MHKIS MRICS R.P.S.(LS)  
Authorized Land Surveyor

**GLand**

**GLand Surveying, Planning & GIS Co. Ltd.**  
創領測量規劃及地理訊息系統有限公司

Plan No. : GL0667/SH/02(R1)