


REAR VIEW

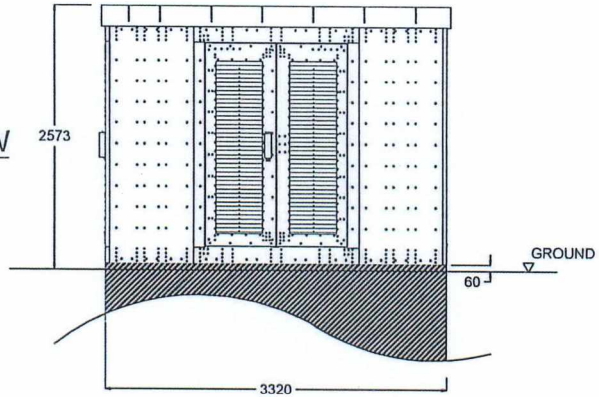


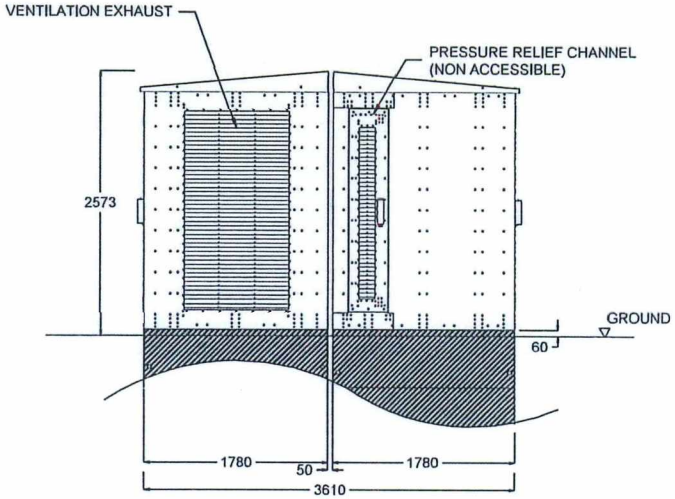

LEFT VIEW

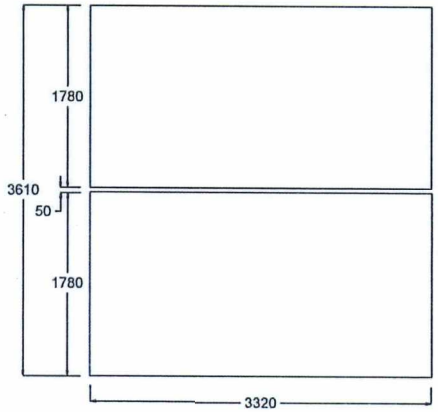


TOP VIEW

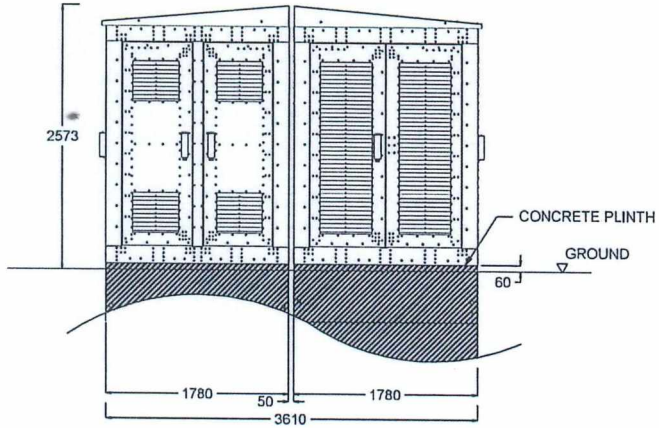

RIGHT VIEW

FRONT VIEW

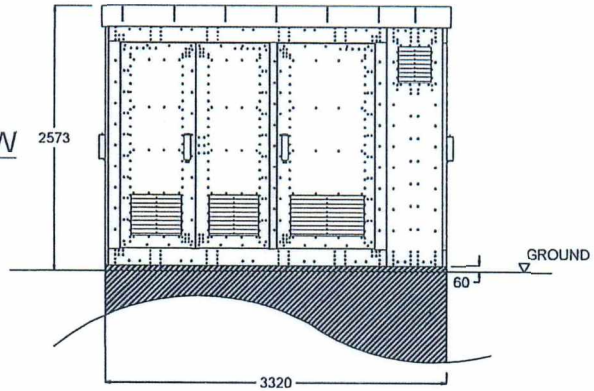

CLP 中電

REV.	DESCRIPTION	DATE	CHK.

CONTRACTOR: SIEMENS LTD.

DRAWN: RAY LAI	DATE: 09-NOV-2021
CHECKED: RAYMOND WONG	APPROVED: RAYMOND WONG
SCALE: 1:50	SHEET(S) IN SET: 1 OF 2


TITLE: SIEMENS (Belonbau GmbH & Co. KG) GRITEC HV PILLAR (NON-WALK-IN TYPE)


PROJECT NO.: CONTRACT NO.: 4600006145


DRG. NO.: T S D D 5 3 1 4 0 D S 0 S 1 7 0 1 0 1 - S


ASSET MANAGEMENT


INFORMATION CLASS: PROPRIETARY

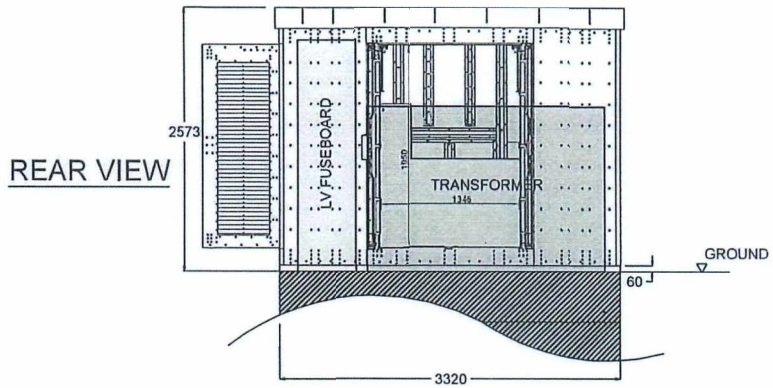

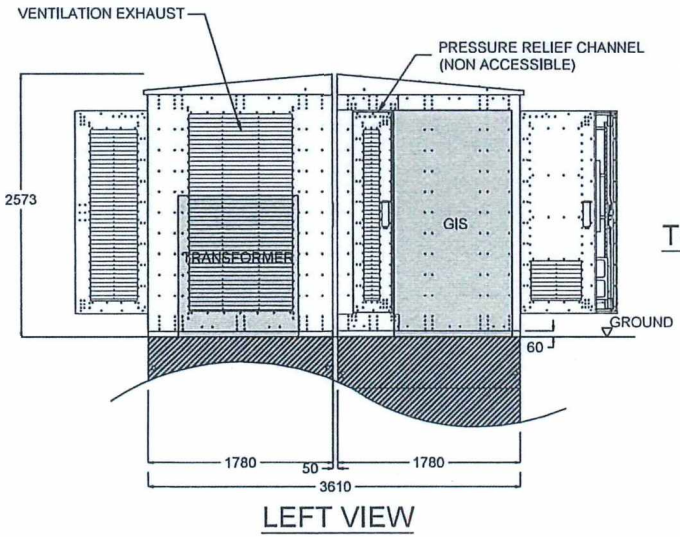

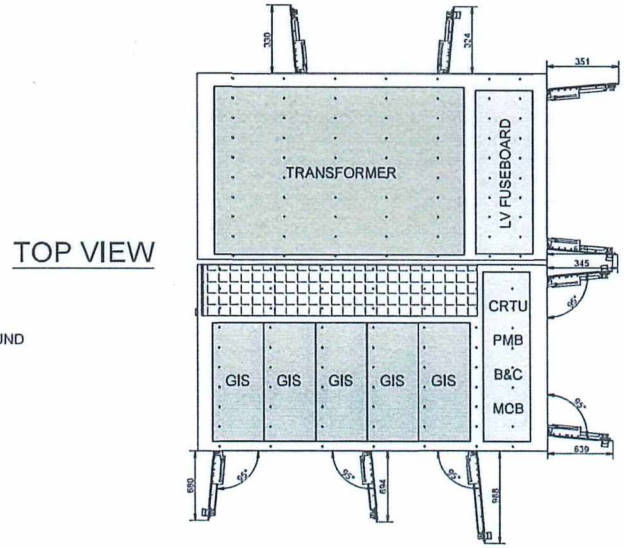

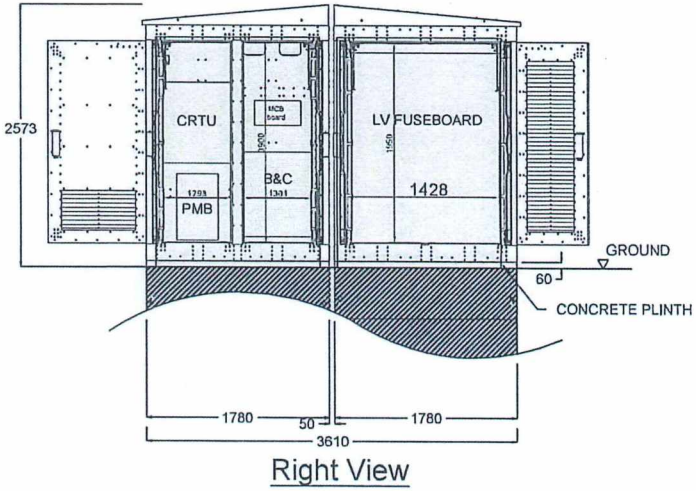

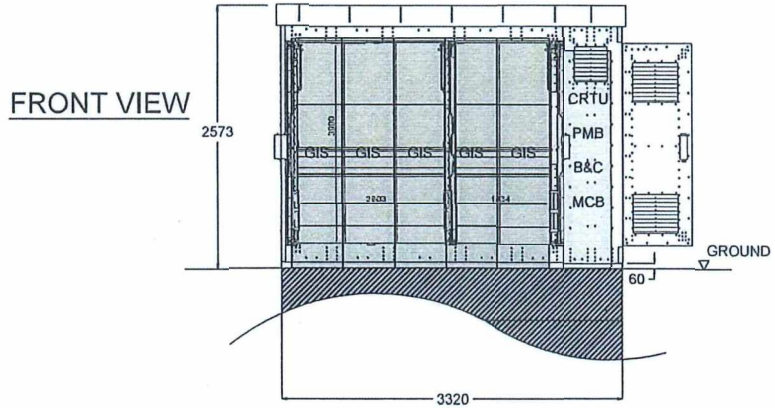

CLP 中電

CONTRACTOR SIEMENS LTD.	
DRAWN: RAY LAI	DATE: 03-NOV-2021
CHECKED: RAYMOND WONG	APPROVED: RAYMOND WONG
SCALE: 1:50	SHEET(S) IN SET: 2 OF 2

REV.	DESCRIPTION	DATE	CHK.

TITLE:


SIEMENS (BETONBAU GMBH & CO. KG) GRITEC HV PILLAR (NON-WALK-IN TYPE)

PROJECT NO.: CONTRACT NO.: 4500006446

ASSET MANAGEMENT

DRG. NO.: T S D D 5 3 2 4 0 D S M S 1 7 0 1 0 2 / S

INFORMATION CLASS: PROPRIETARY

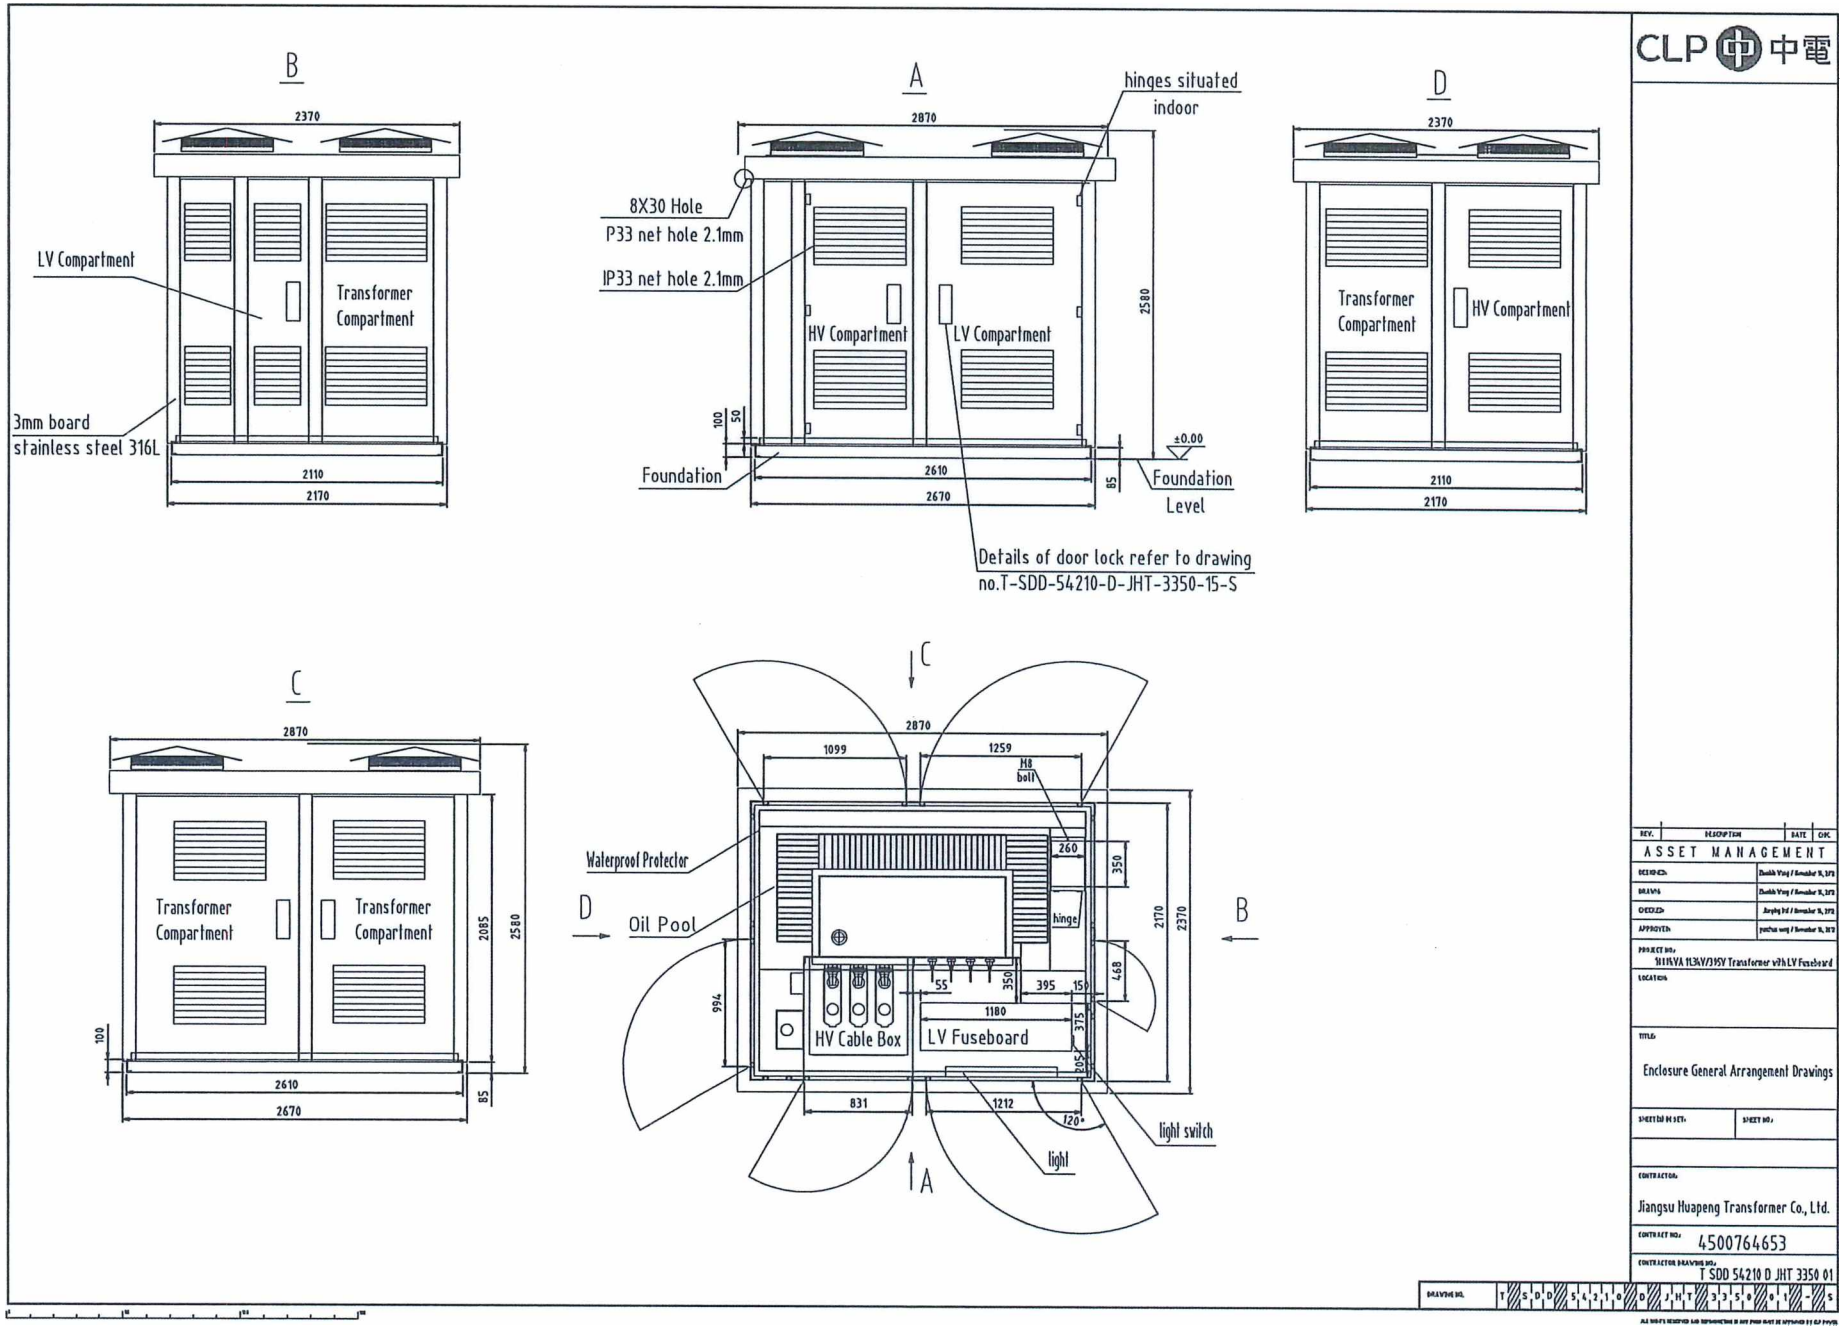

CLP 中電

REV.	DESCRIPTION	DATE	CHK
ASSET MANAGEMENT			
DESIGNED:	Zhaobi Wang / November 11, 2021		
DRAWN:	Zhaobi Wang / November 11, 2021		
CHECKED:	Jingfeng Shi / November 11, 2021		
APPROVED:	yuchun wang / November 11, 2021		

PROJECT NO.: 3150kVA 11.5kV/415V Transformer with LV Fuseboard

LOCATION:

TITLE: Enclosure General Arrangement Drawings

SHEET(S) IN SET: | SHEET NO.:

CONTRACTOR: Jiangsu Huapeng Transformer Co., Ltd.

CONTRACT NO.: 4500764653

CONTRACTOR DRAWING NO.: T SDD 54210 D JHT 3350 01

DRAWING NO.: T S D D 5 4 2 1 0 D J H T 3 3 5 0 1 5 - S

ALL RIGHTS RESERVED AND REPRODUCTION IN ANY FORM MAY BE APPROVED BY CLP POWER