



PROPOSED SMALL HOUSE

LOT No.164 S.A ss.6 IN D.D.79

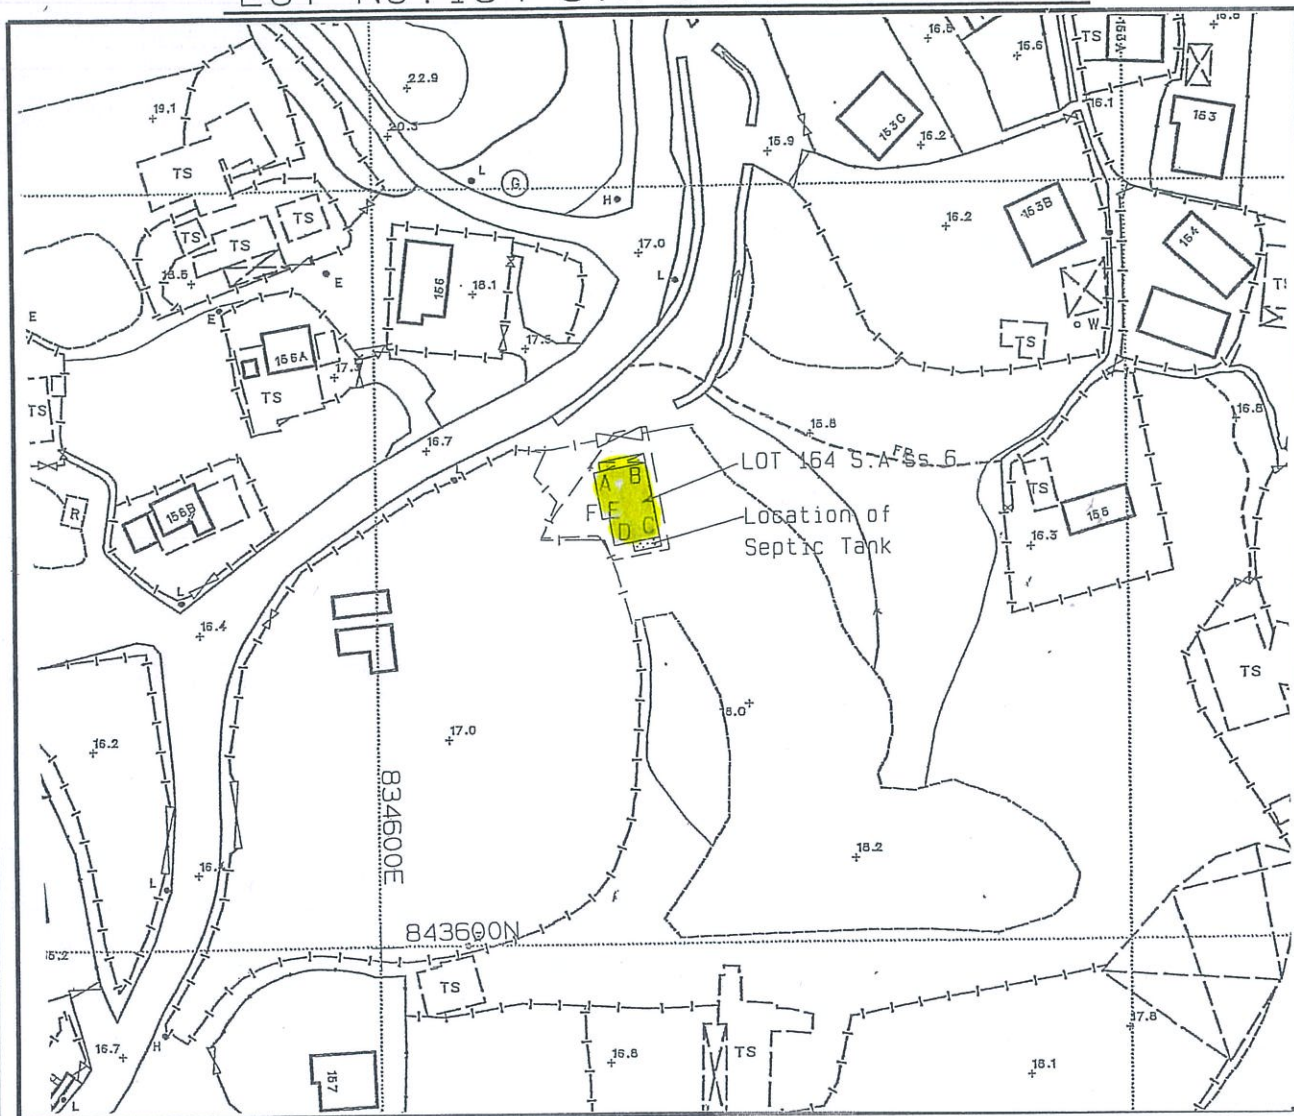

LOCATION PLAN

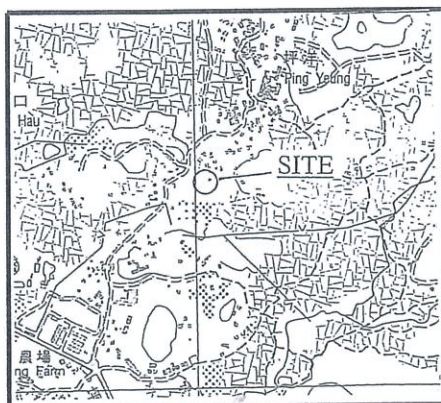

SCALE 1 : 20 000

Balcony

Position of Septic Tank

Coloured Pink Area = 65.03 sq.m. (About)

SIDE	DISTANCE	BEARING	NORTHING	EASTING	PT.
A-B	7.010	79° 48' 25"	843662.271	834629.113	A
B-C	9.754	169° 48' 25"	843663.512	834636.012	B
C-D	6.096	259° 48' 25"	843653.912	834637.739	C
D-E	3.658	349° 48' 25"	843652.833	834631.739	D
E-F	0.914	259° 48' 25"	843656.433	834631.091	E
F-A	6.096	349° 48' 25"	843656.271	834630.192	F



I, **TANG SZE KIN**, an Authorized Land Surveyor registered under the Land Survey Ordinance (Cap.473), hereby certify that this land boundary plan has been prepared from land boundary surveys that were carried out by me, or under my direct supervision, in conformity with the Code of Practice approved by the Land Survey Authority under the above Ordinance, and that this plan correctly represents that survey completed on the ..18th.. day of ..October.. 2011..

Dated this ..25th.. day of ..October.. 2011..

Authorized Land Surveyor

Survey District : North

Ref SRP's :
SRP/DN/047/8709/D1

Survey Sheet No.:
3-NW-19C


Plan No.:
DN/047/8709E/79/164A6-SH

Scale 1 : 1000


TANG & ASSOCIATES SURVEYORS LTD

PROPOSED SMALL HOUSE

LOT Nos. 164 S.B ss.1 S.C & 164 S.B ss.3 S.E IN D.D.79

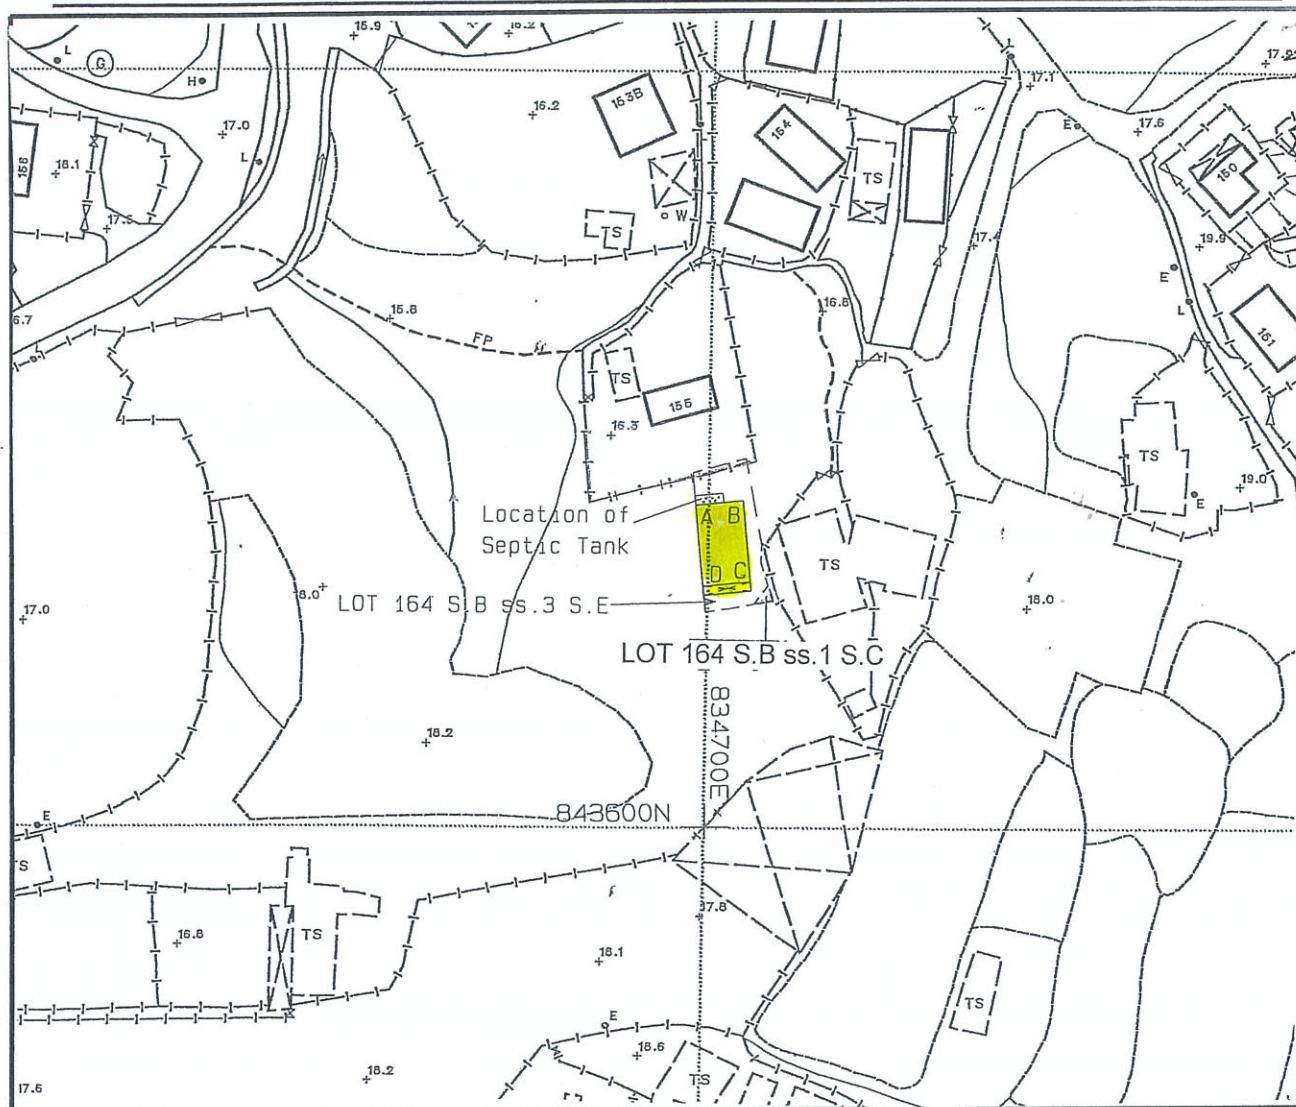

LOCATION PLAN

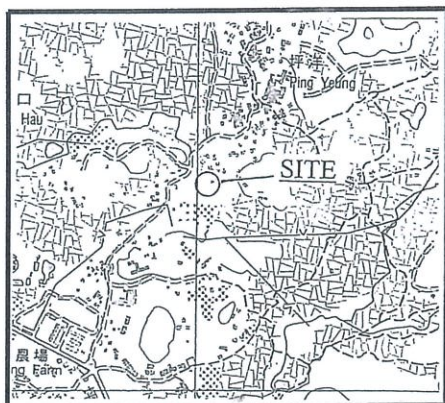

SCALE 1 : 20 000

Balcony

Position of Septic Tank

Coloured Pink Area = 65.03 sq.m. (About)

SIDE	DISTANCE	BEARING	NORTHING	EASTING	PT.
A-B	6.096	84°22'06"	843642.837	834698.687	A
B-C	10.668	174°22'06"	843643.435	834704.753	B
C-D	6.096	264°22'06"	843632.819	834705.800	C
D-A	10.668	354°22'06"	843632.221	834699.734	D



I, TANG SZE KIN, an Authorized Land Surveyor registered under the Land Survey Ordinance (Cap.473), hereby certify that this land boundary plan has been prepared from land boundary surveys that were carried out by me, or under my direct supervision, in conformity with the Code of Practice approved by the Land Survey Authority under the above Ordinance, and that this plan correctly represents that survey completed on the ..18th.. day of ..October.. 2011..

Dated this ..25th.. day of ..October.. 2011..

Authorized Land Surveyor

Survey District : North

Ref SRP's :
SRP/DN/047/8709/D1

Survey Sheet No.:
3-NW-19C


Plan No.:
DN/047/8709J/79/164B1C-SH

Scale 1 : 1000


TANG & ASSOCIATES SURVEYORS LTD

PROPOSED SMALL HOUSE

LOT Nos. 164 S.B ss.1 S.B & 164 S.B ss.3 S.D IN D.D.79

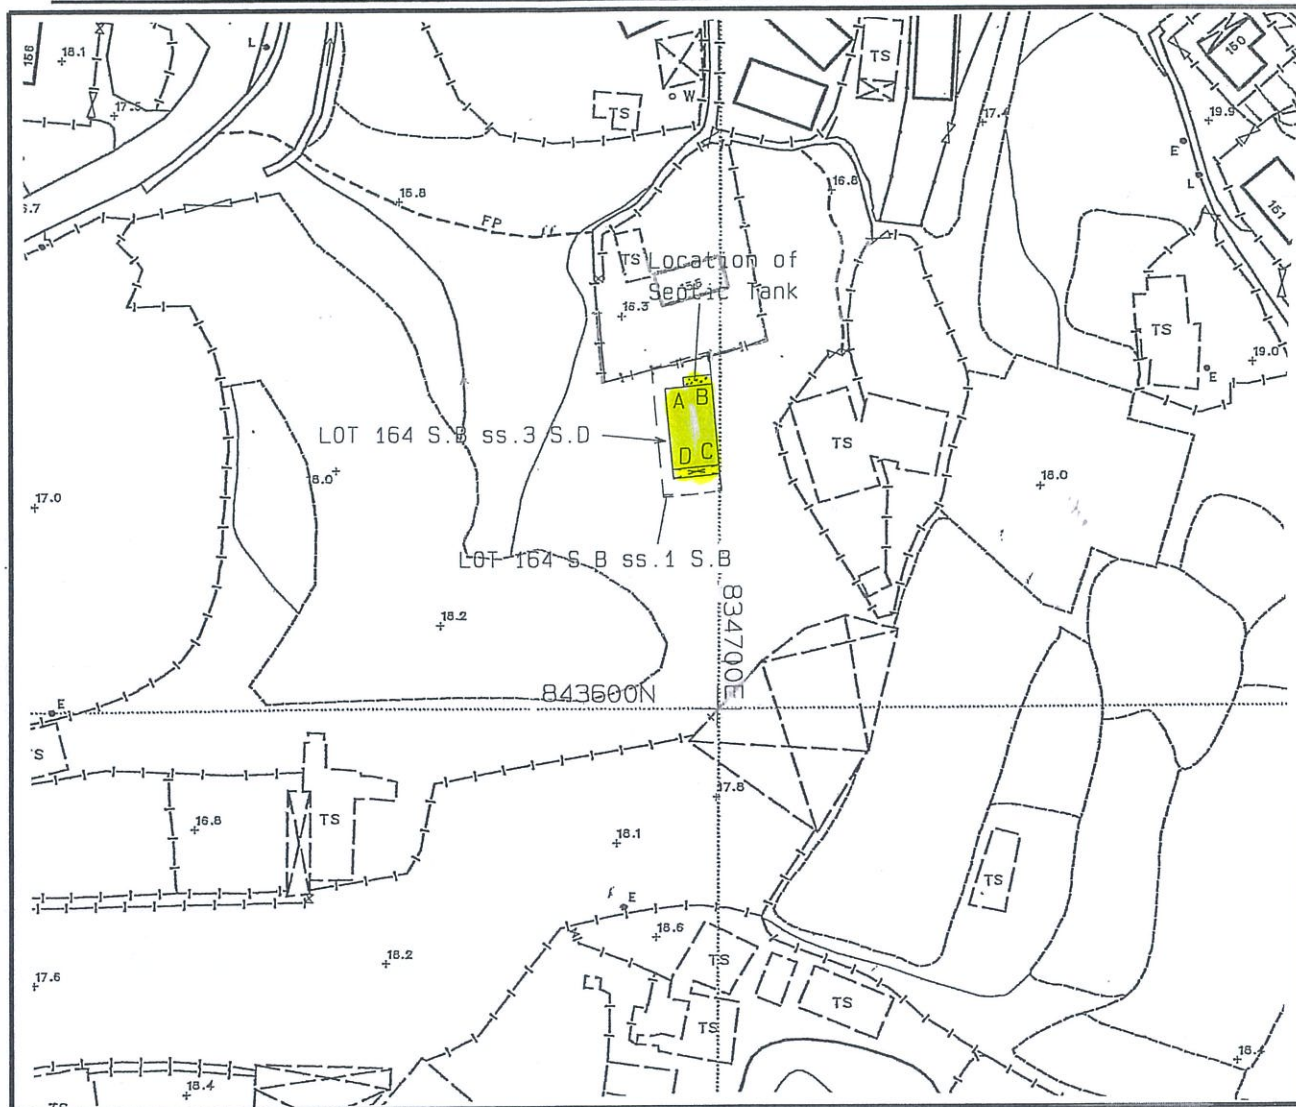

LOCATION PLAN

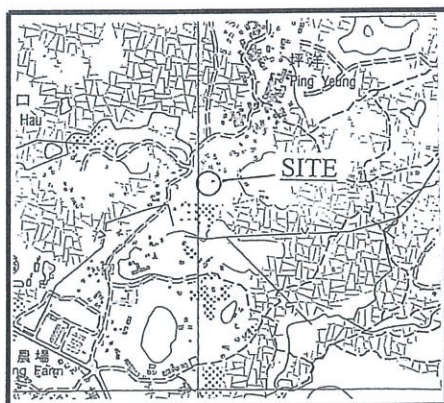

SCALE 1 : 20 000

Balcony

Position of Septic Tank

Coloured Pink Area = 65.03 sq.m. (About)

SIDE	DISTANCE	BEARING	NORTHING	EASTING	PT.
A-B	6.096	84° 22' 06"	843642.239	834692.620	A
B-C	10.668	174° 22' 06"	843642.837	834698.687	B
C-D	6.096	264° 22' 06"	843632.221	834699.734	C
D-A	10.668	354° 22' 06"	843631.623	834693.667	D



I, ... TANG SZE KIN an Authorized Land Surveyor registered under the Land Survey Ordinance (Cap.473), hereby certify that this land boundary plan has been prepared from land boundary surveys that were carried out by me, or under my direct supervision, in conformity with the Code of Practice approved by the Land Survey Authority under the above Ordinance, and that this plan correctly represents that survey completed on the ..18th.. day of ..October.. 2011..

Dated this ..25th.. day of ..October.. 2011..

Authorized Land Surveyor

Survey District : North

Ref SRP's :
SRP/DN/047/8709/D1

Survey Sheet No.:
3-NW-19C


Plan No.:
DN/047/8709I/79/164B1B-SH

Scale 1 : 1000


TANG & ASSOCIATES SURVEYORS LTD

PROPOSED SMALL HOUSE

LOT No. 164 S.A ss.2 IN D.D.79

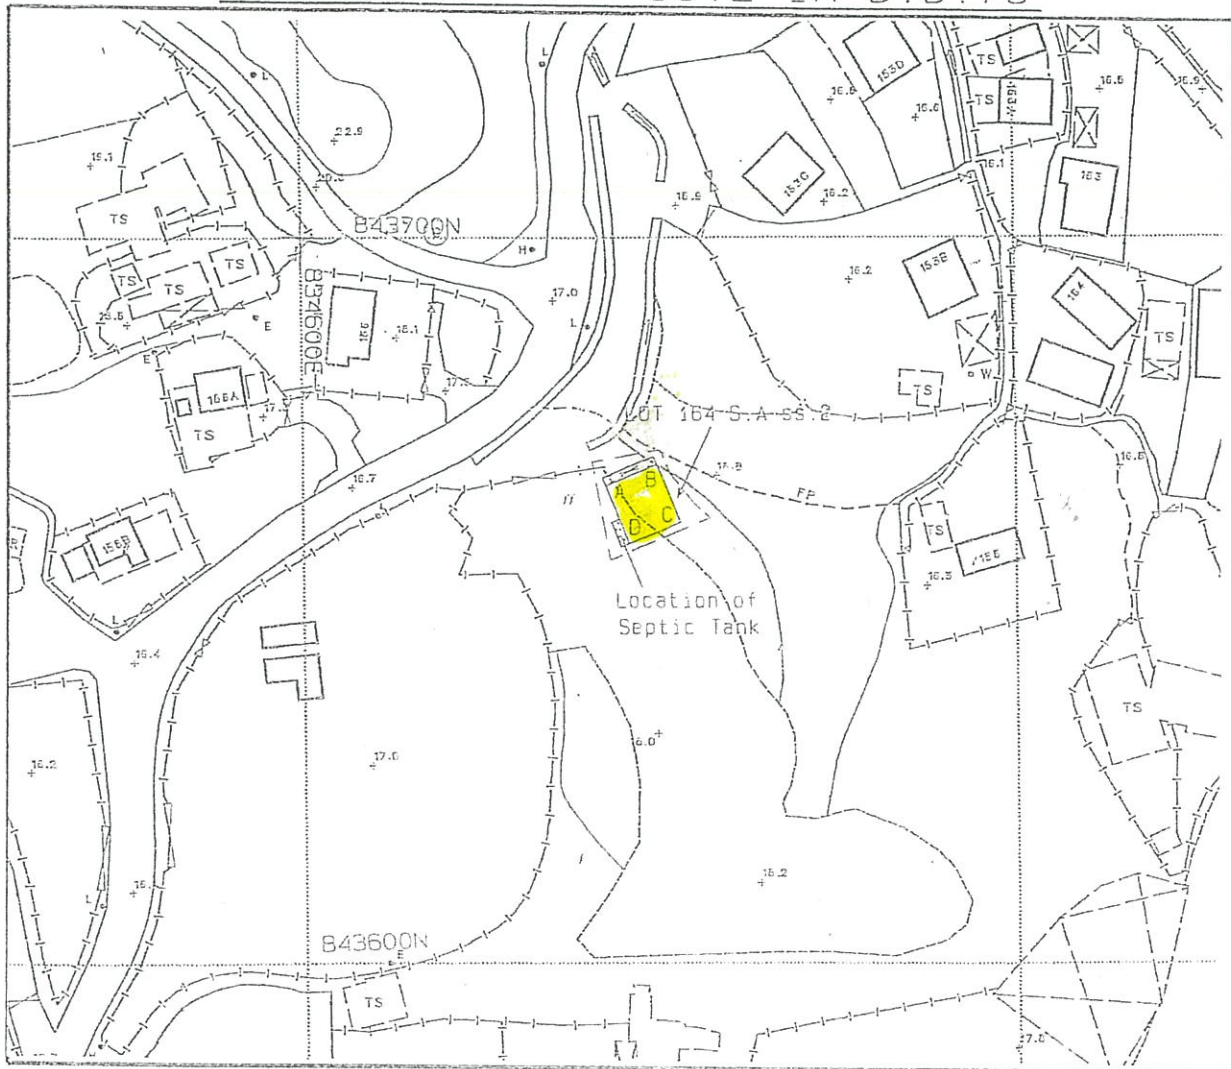

LOCATION PLAN

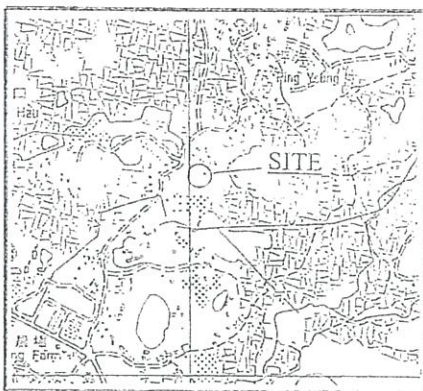

SCALE 1 : 20 000

Balcony

Position of Septic Tank

Coloured Pink Area = 65.03 sq.m. (About)

SIDE	DISTANCE	BEARING	NORTHING	EASTING	PT.
A-B	7.620	67° 31' 47"	843665.691	834642.447	A
B-C	8.534	157° 31' 47"	843668.603	834649.489	B
C-D	7.620	247° 31' 47"	843660.717	834652.751	C
D-A	8.534	337° 31' 47"	843657.805	834645.709	D



I, **TANG SZE KIN**, an Authorized Land Surveyor registered under the Land Survey Ordinance (Cap 473), hereby certify that this land boundary plan has been prepared from land boundary surveys that were carried out by me, or under my direct supervision, in conformity with the Code of Practice approved by the Land Survey Authority under the above Ordinance, and that this plan correctly represents that survey completed on the 18th day of October, 2011.

Dated this 25th day of October, 2011.

Authorized Land Surveyor

Survey District : North

Ref SRP's :
SRP/DN/047/8709/D1


Survey Sheet No. :
3-NW-19C

Plan No. :
DN/047/8709A/79/16442-SH

Scale 1 : 1000


TANG & ASSOCIATES SURVEYORS LTD

地段索引圖 LOT INDEX PLAN

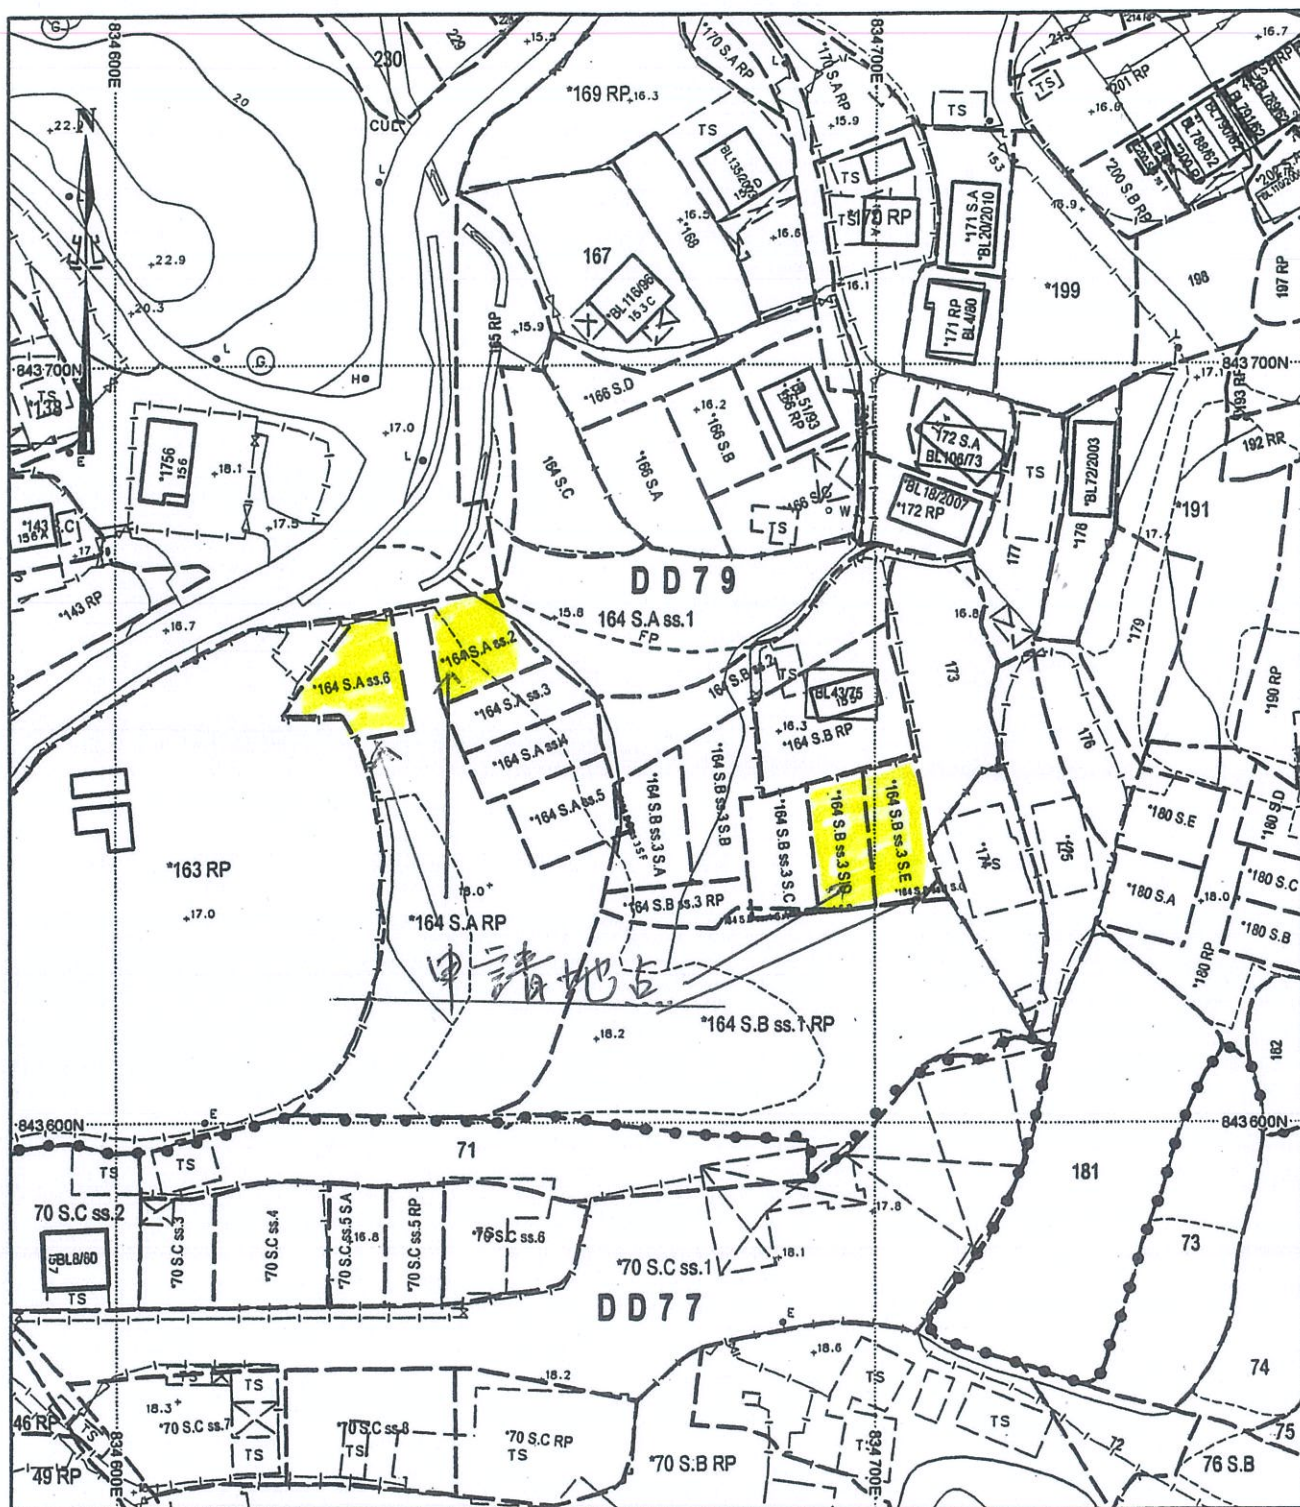

地政總署測繪處 Survey and Mapping Office, Lands Department

比例尺 SCALE 1:1000

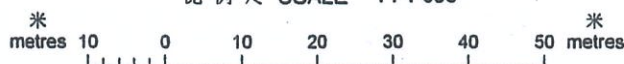

Locality : DD164

Lot Index Plan No. : MH0135052016

District Survey Office : MPC HK

Date : 19-May-2016

Reference No. : 3-NW-19C

香港特別行政區政府 — 版權所有

© Copyright reserved - Hong Kong SAR Government
SMO-P01 20160519134707 10


免責聲明

本圖則乃地段索引圖的複本，顯示地段界線的大概位置，包括根據政府撥地、臨時政府撥地、短期租約及政府土地租用牌照而臨時佔用土地的位置。臨時佔用土地的情況可憑藉短期通知出現或終止，因此應向有關的分區地政專員核證。本圖則所示的資料必須透過實地測量予以核實。當有更佳或新的地界證據時，地段索引圖可能會被修訂而無須事先通知。

Disclaimer

This plan is a copy of the lot index plan showing the approximate location of lot boundaries, including the temporary occupation of land under Government Land Allocations, Temporary Government Land Allocations, Short Term Tenancies and Government Land Licences. The temporary occupation of land may be created or terminated at short notice and should be confirmed with the District Lands Officer. The information shown on this plan **MUST** be verified by field survey. The lot index plan may be revised without prior notification as better or new boundary evidence becomes available.

地段索引圖 LOT INDEX PLAN

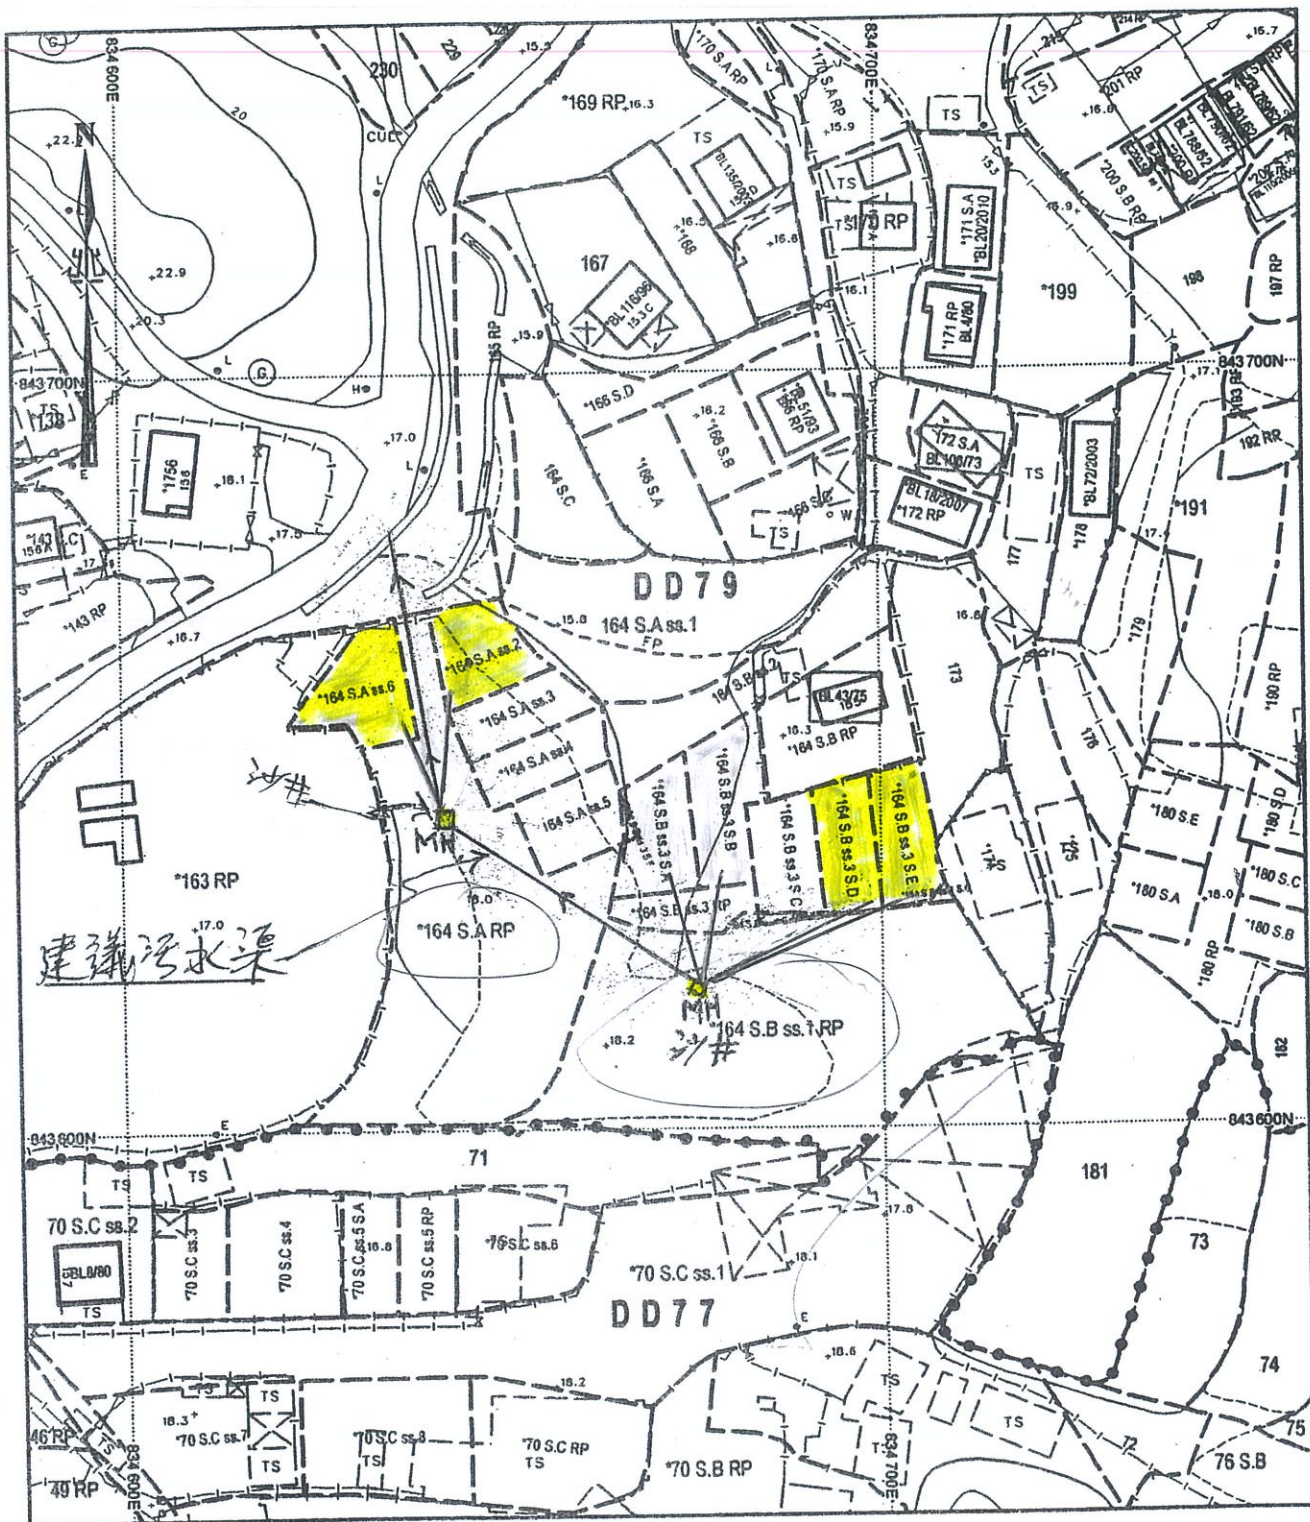

地政總署測繪處 Survey and Mapping Office, Lands Department

比例尺 SCALE 1:1000

米 metres 10 0 10 20 30 40 50 metres



Locality : DD164

Lot Index Plan No. : MH0135052016

District Survey Office : MPC HK

Date : 19-May-2016

Reference No. : 3-NW-19C

香港特別行政區政府 — 版權所有

© Copyright reserved - Hong Kong SAR Government

SMO-P01

20160519134707 10

免責聲明

本圖則乃地段索引圖的複本，顯示地段界線的大概位置，包括根據政府撥地、臨時政府撥地、短期租約及政府土地租用牌照而臨時佔用土地的位置。臨時佔用土地的情況可憑藉短期通知出現或終止，因此應向有關的分區地政專員核證。本圖則所示的資料必須透過實地測量予以核實。當有更佳或新的地界證據時，地段索引圖可能會被修訂而無須事先通知。

Disclaimer

This plan is a copy of the lot index plan showing the approximate location of lot boundaries, including the temporary occupation of land under Government Land Allocations, Temporary Government Land Allocations, Short Term Tenancies and Government Land Licences. The temporary occupation of land may be created or terminated at short notice and should be confirmed with the District Lands Officer. The information shown on this plan **MUST** be verified by field survey. The lot index plan may be revised without prior notification as better or new boundary evidence becomes available.