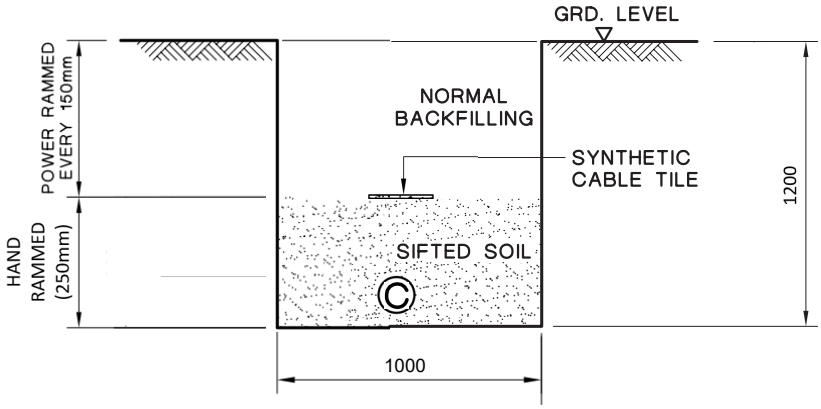


TYPICAL CABLE TRENCH FOR SINGLE CABLE

LEGEND :

© CABLE

NOTES:

1. ALL SOIL BACKFILLING BENEATH CABLE TILES SHALL BE SIFTED THROUGH 12mm WIRE MESH.
2. ALL DIMENSIONS ARE IN mm.

C	GENERAL REVISION	B	GENERAL REVISION	A	SYNTHETIC CABLE TILE SPECIFIED							

REVS.	16-2-04 A	18-6-07 B	28-6-07 C	D	E	F	G	H	J	K	L
INITIAL	C.Y.IP	W.B.LEE	Y.K.MAN								

CLP 中電

TITLE :

TYPICAL CABLE TRENCH
Item 1

DRAWN: S.C.T.	
CHECKED: K. K. LEUNG	APPROVED: W. B. LEE
SCALE: 1 : 15	SHEET(S) IN SET: 1
PROJECT NO.	CONTRACT NO.

ASSET MANAGEMENT

DRG. NO. TGEN25500DE33000201CA

ALL RIGHTS RESERVED AND REPRODUCTION IN ANY FORM MUST BE APPROVED BY CLP POWER