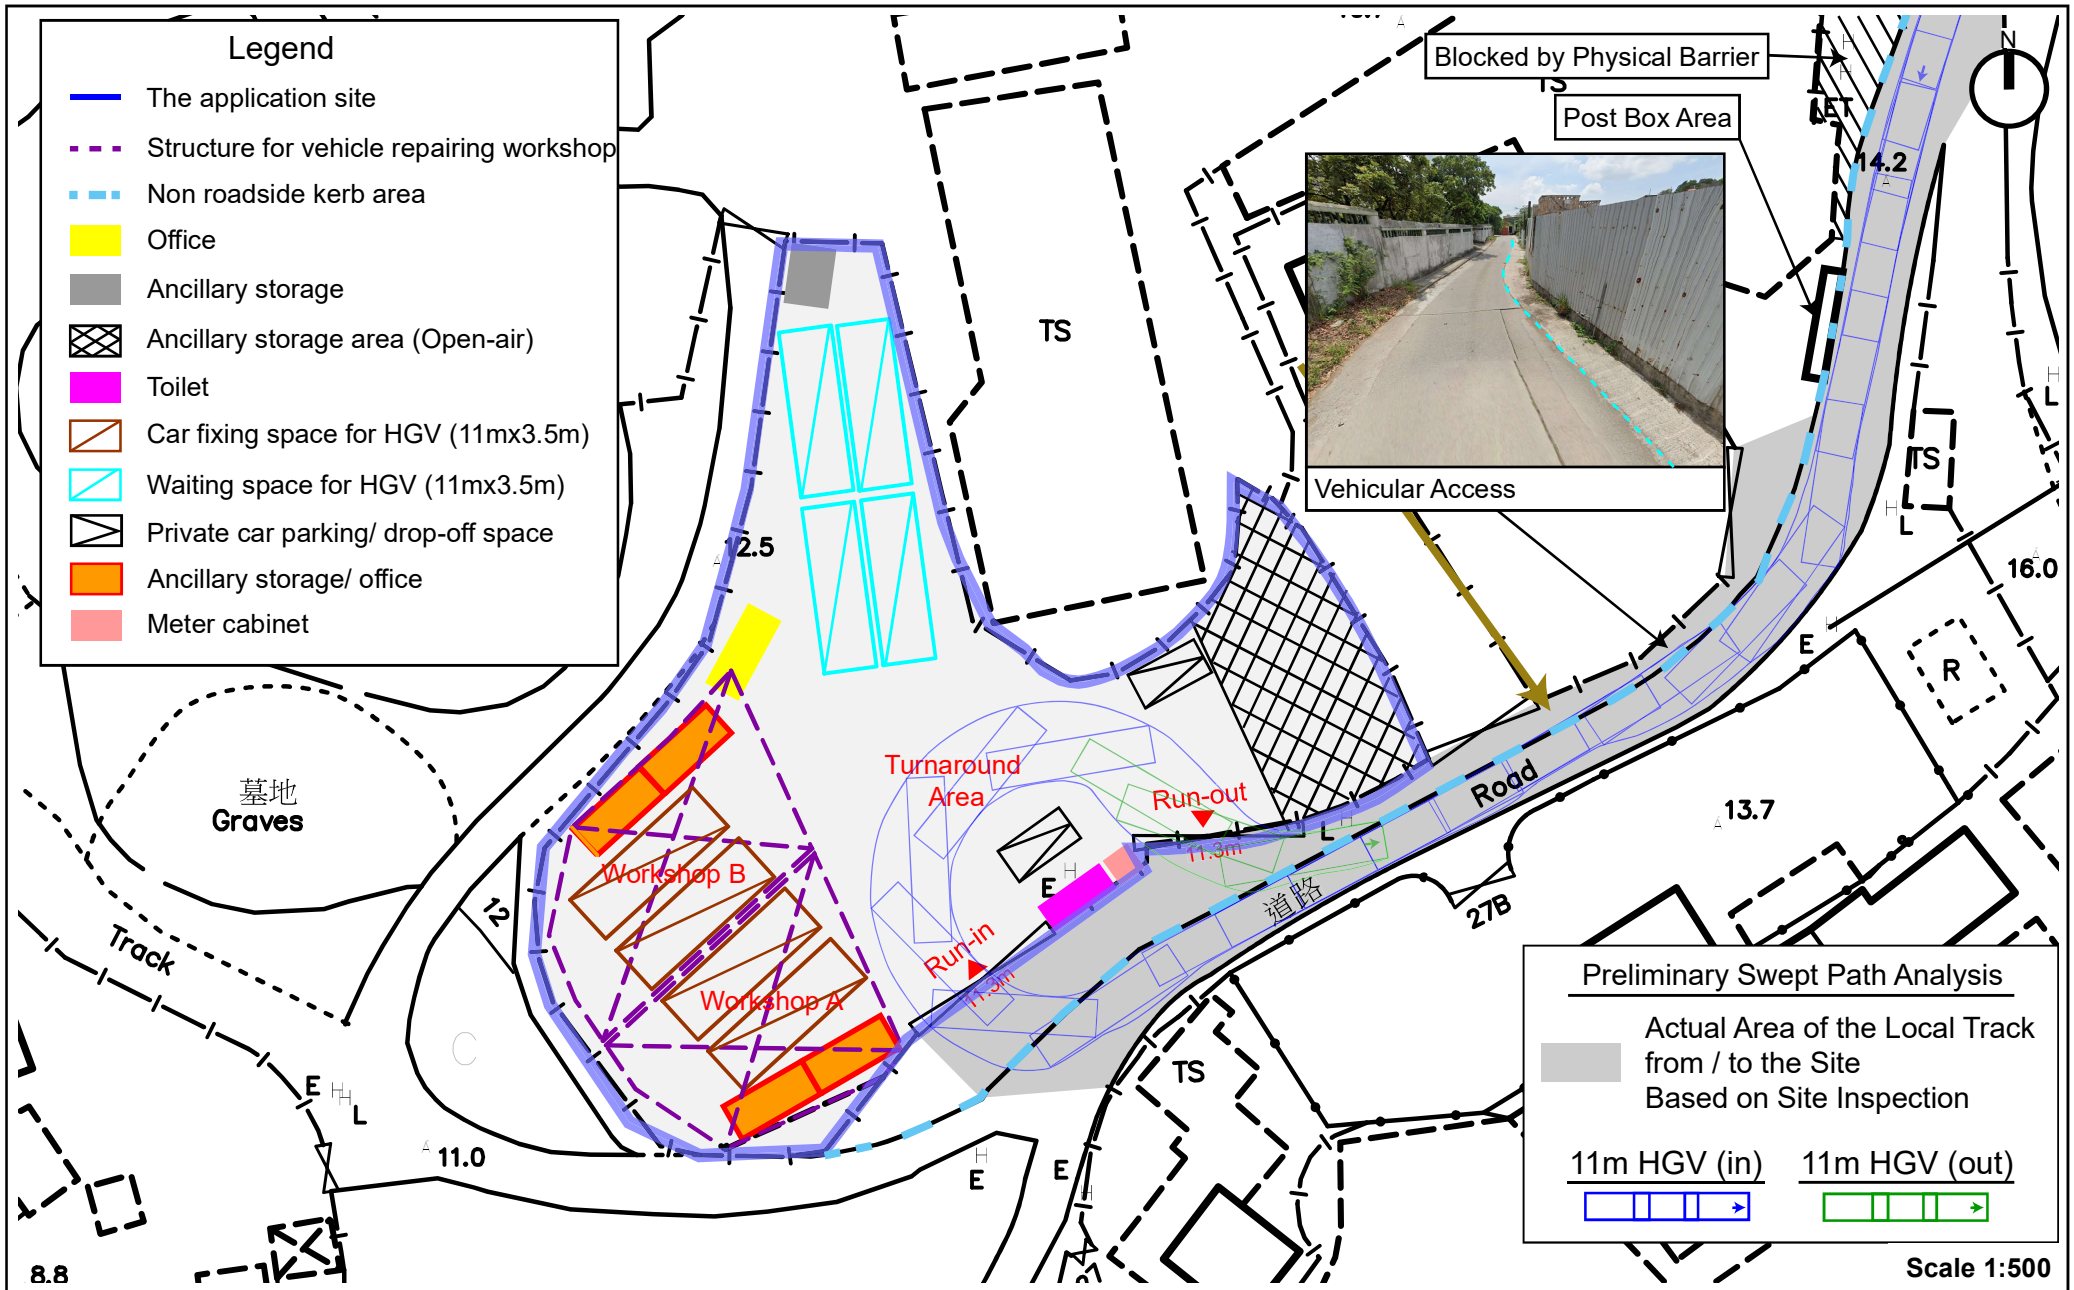

TOCO

Plan D: Proposed Layout Plan

(For Indicative Purpose Only)

(Prepared on 2.3.2026)