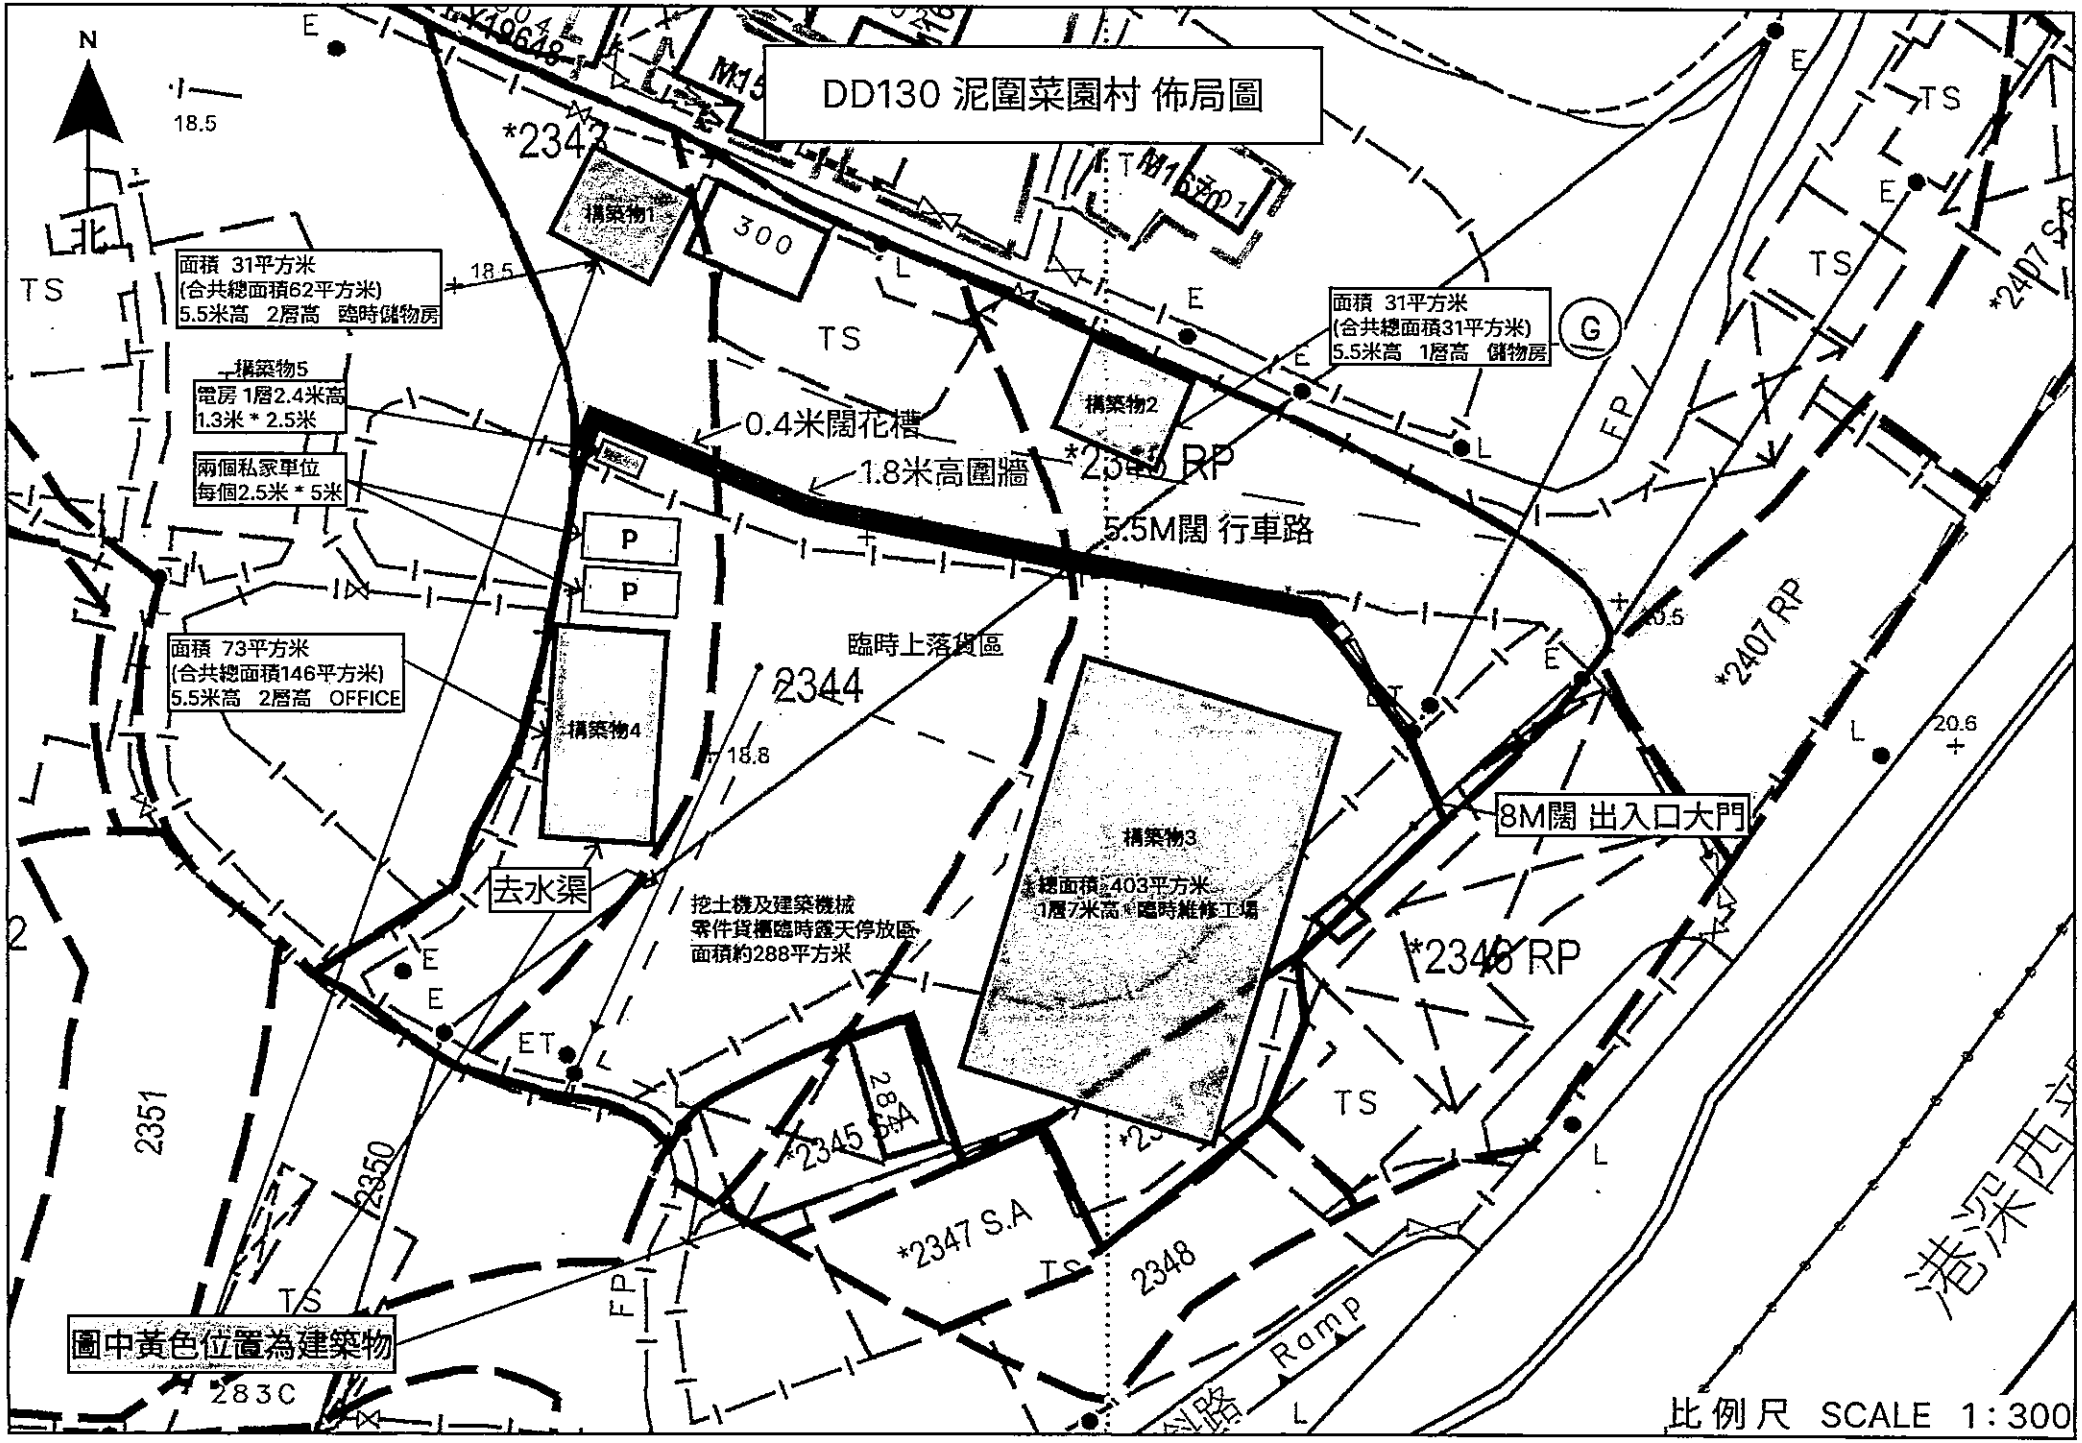
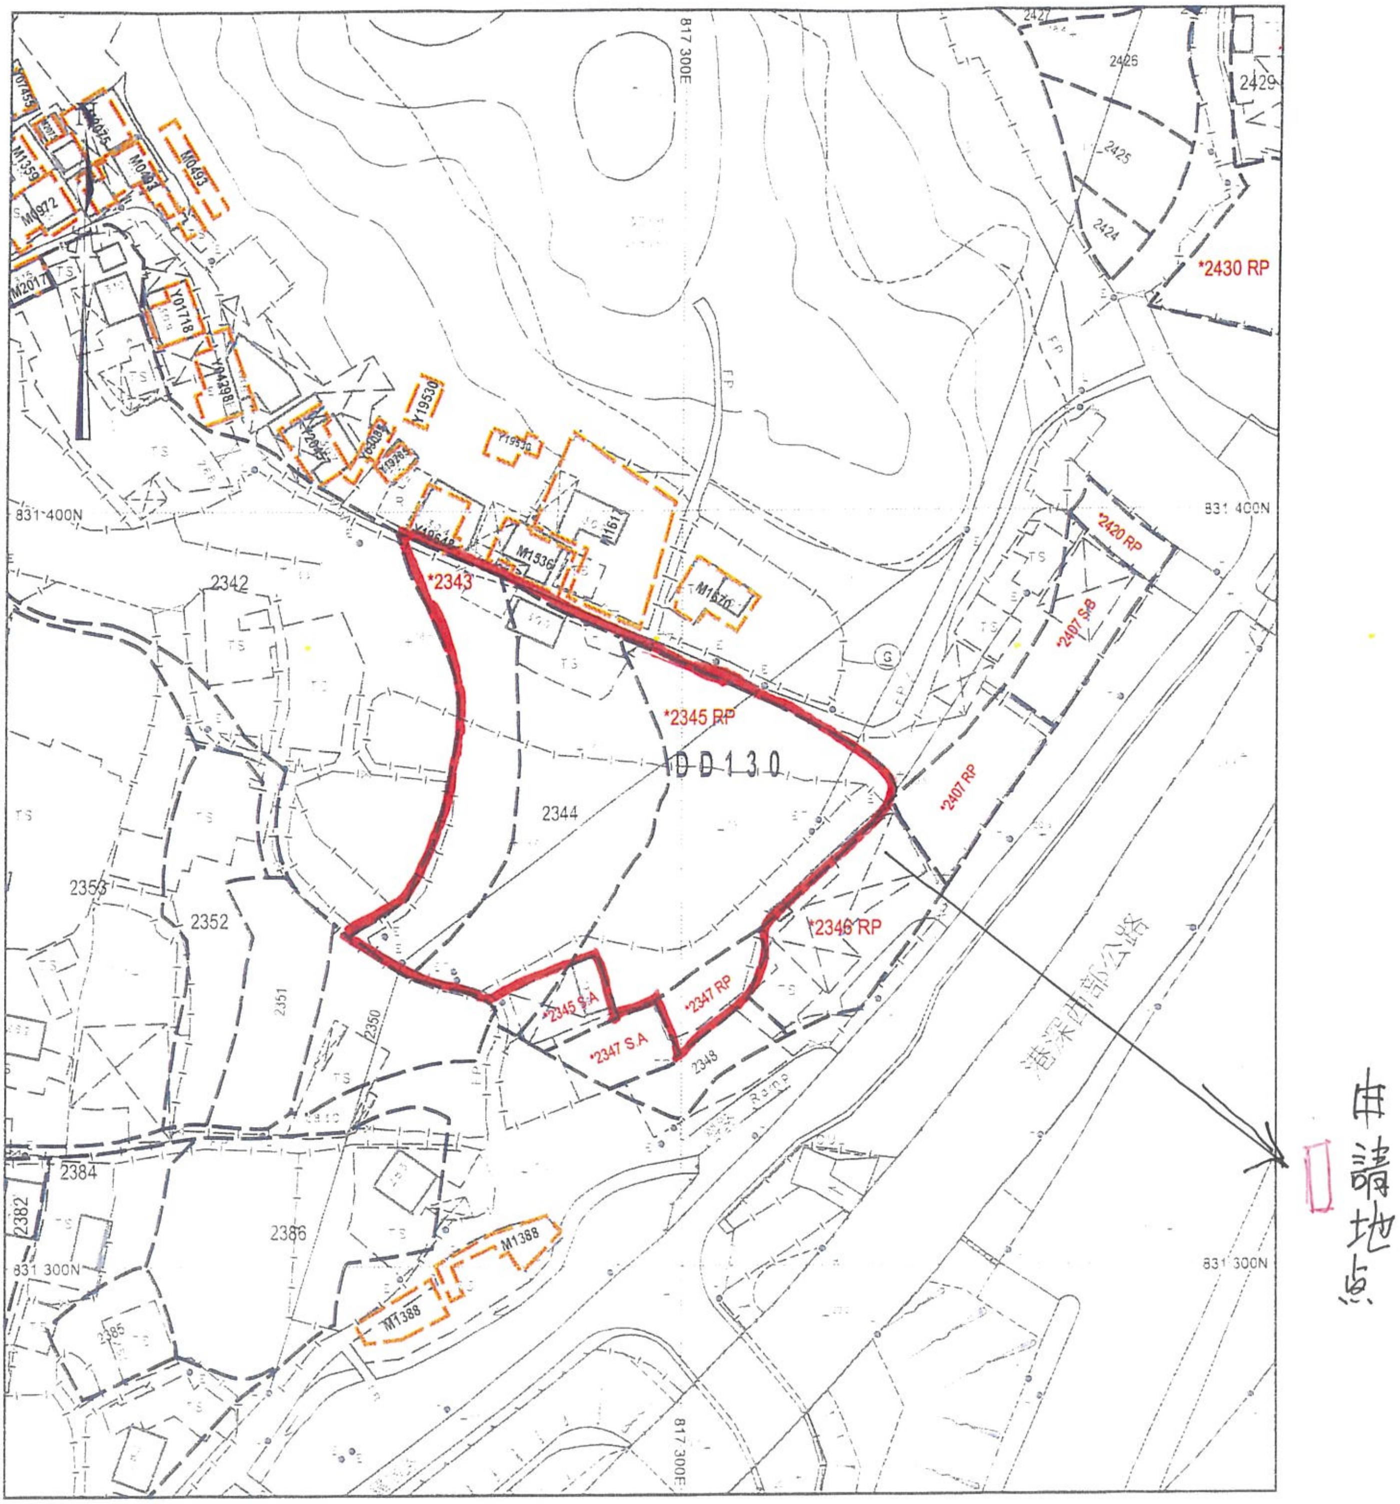

DD130 泥圍菜園村 佈局圖
N
北
構築物1
300
面積 31平方米
(合共總面積62平方米)
5.5米高 2層高 臨時儲物房
構築物5
電房 1層2.4米高
1.3米 * 2.5米
兩個私家車位
每個2.5米 * 5米
面積 73平方米
(合共總面積146平方米)
5.5米高 2層高 OFFICE
0.4米闊花槽
1.8米高圍牆
5.5M闊 行車路
構築物2
面積 31平方米
(合共總面積31平方米)
5.5米高 1層高 儲物房
臨時上落貨區
2344
構築物4
去水渠
挖土機及建築機械
零件貨櫃臨時露天停放區
面積約288平方米
構築物3
總面積 403平方米
1層7米高 臨時維修工場
8M闊 出入口大門
*2343
*2346 RP
*2407 RP
*2345
*2347 S.A
2348
2351
2350
283C
Ramp
圖中黃色位置為建築物
比例尺 SCALE 1:300

地段索引圖 LOT INDEX PLAN



地政總署測繪處 Survey and Mapping Office, Lands Department

比例 SCALE 1 : 1 000

米 metres 10 0 10 20 30 40 50 米 metres

Locality :

Lot Index Plan No. : LIP1652083P

District Survey Office : Lands Information Center

Date : 08-Apr-2026

Reference No. : 6-NW-17C,6-NW-17D

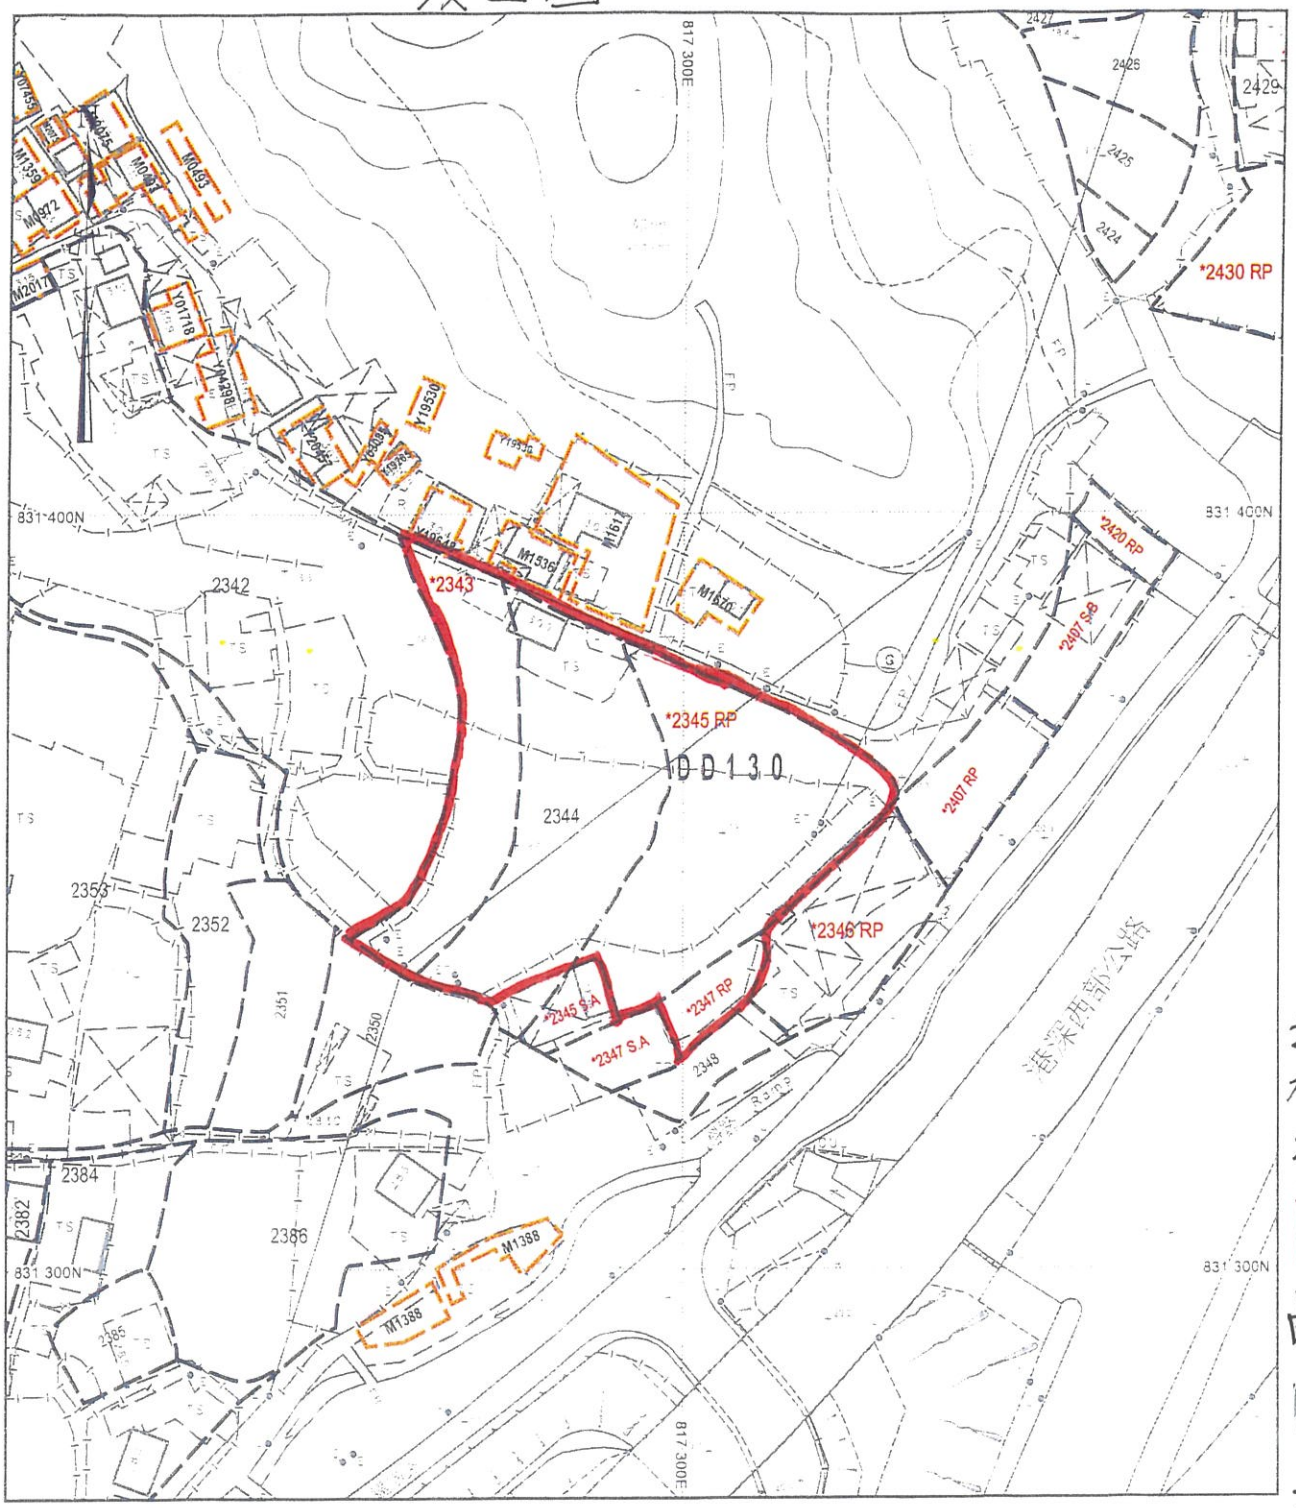
香港特別行政區政府 — 版權所有
© Copyright reserved - Hong Kong SAR Government

SMO-P01 20260408161844 10

摘要說明：本地段索引圖在其背景的地形圖上標示了各種永久和短期持有的土地的圖像界線，這些土地包括私人地段、政府撥地、短期租約批地，以及其他作核准用途的土地。請注意：(1)本索引圖上的資料會被不時更新而不作事先通知；(2)索引圖的更新或會延後於有關資料的實際變更；以及(3)本索引圖中顯示的界線僅作識別之用，資料是否準確可靠，需咨詢專業土地測量師的意見。
免責說明：如因使用本地段索引圖，或因所依據的本索引圖資料出錯、遺漏、過時或有誤差而引致任何損失或損害，政府概不承擔任何法律責任。

Explanatory notes : This plan shows the graphical boundaries of different kinds of permanent and temporary land holdings with the topographic map in the backdrop. The land holdings as shown may include private lots, government land allocations, short term tenancies and other permitted uses of land. It must be noted that: (1) the information shown on this plan is subject to update without prior notification, (2) there may be time lag between an update and the related changes taken place, and (3) the graphical boundaries as shown are for identification purpose only and interpretation of their accuracy and reliability requires the advice from professional land surveyor.
Disclaimer : The Government shall not be responsible for any loss or damage howsoever arising from the use of this plan or in reliance upon its correctness, completeness, timeliness or accuracy.

填土图



地政總署測繪處 Survey and Mapping Office, Lands Department

比例尺 SCALE 1 : 1 000

metres 10 0 10 20 30 40 50 metres

填土面積 2550.4㎡

申請地點

填土物料 英泥厚度 0.3 0.4 0.6m

Locality :

Lot Index Plan No. : LIP1652083P

District Survey Office : Lands Information Center

Date : 08-Apr-2026

Reference No. : 6-NW-17C,6-NW-17D

香港特別行政區政府 一 版權所有
© Copyright reserved - Hong Kong SAR Government

SMO-P01 20260408161844 10

摘要說明：本地段索引圖在其背景的地形圖上標示了各種永久和短期持有的土地的圖像界線，這些土地包括私人地段、政府撥地、短期租約批地、以及其他作特定用途的土地，請注意：(1) 本索引圖上的資料會被不時更新而不作事先通知，(2) 索引圖的更新或會延後於有關資料的實際變更，以及 (3) 本索引圖中顯示的界線僅作識別之用，資料是否準確可靠，需諮詢專業土地測量師的意見。

免責說明：如因使用本地段索引圖，或在所依據的本索引圖資料上錯誤、遺漏、過時或有誤差而引致任何損失或損害，政府概不承擔任何法律責任。

Explanatory notes : This plan shows the graphical boundaries of different kinds of permanent and temporary land holdings with the topographic map in the backdrop. The land holdings as shown may include private lots, government land allocations, short term tenancies and other permitted uses of land. It must be noted that: (1) the information shown on this plan is subject to update without prior notification; (2) there may be time lag between an update and the related changes taken place; and (3) the graphical boundaries as shown are for identification purpose only and interpretation of their accuracy and reliability requires the advice from professional land surveyor.

Disclaimer : The Government shall not be responsible for any loss or damage howsoever arising from the use of this plan or in reliance upon its correctness, completeness, timeliness or accuracy.