
Appendix I
Layout Plan

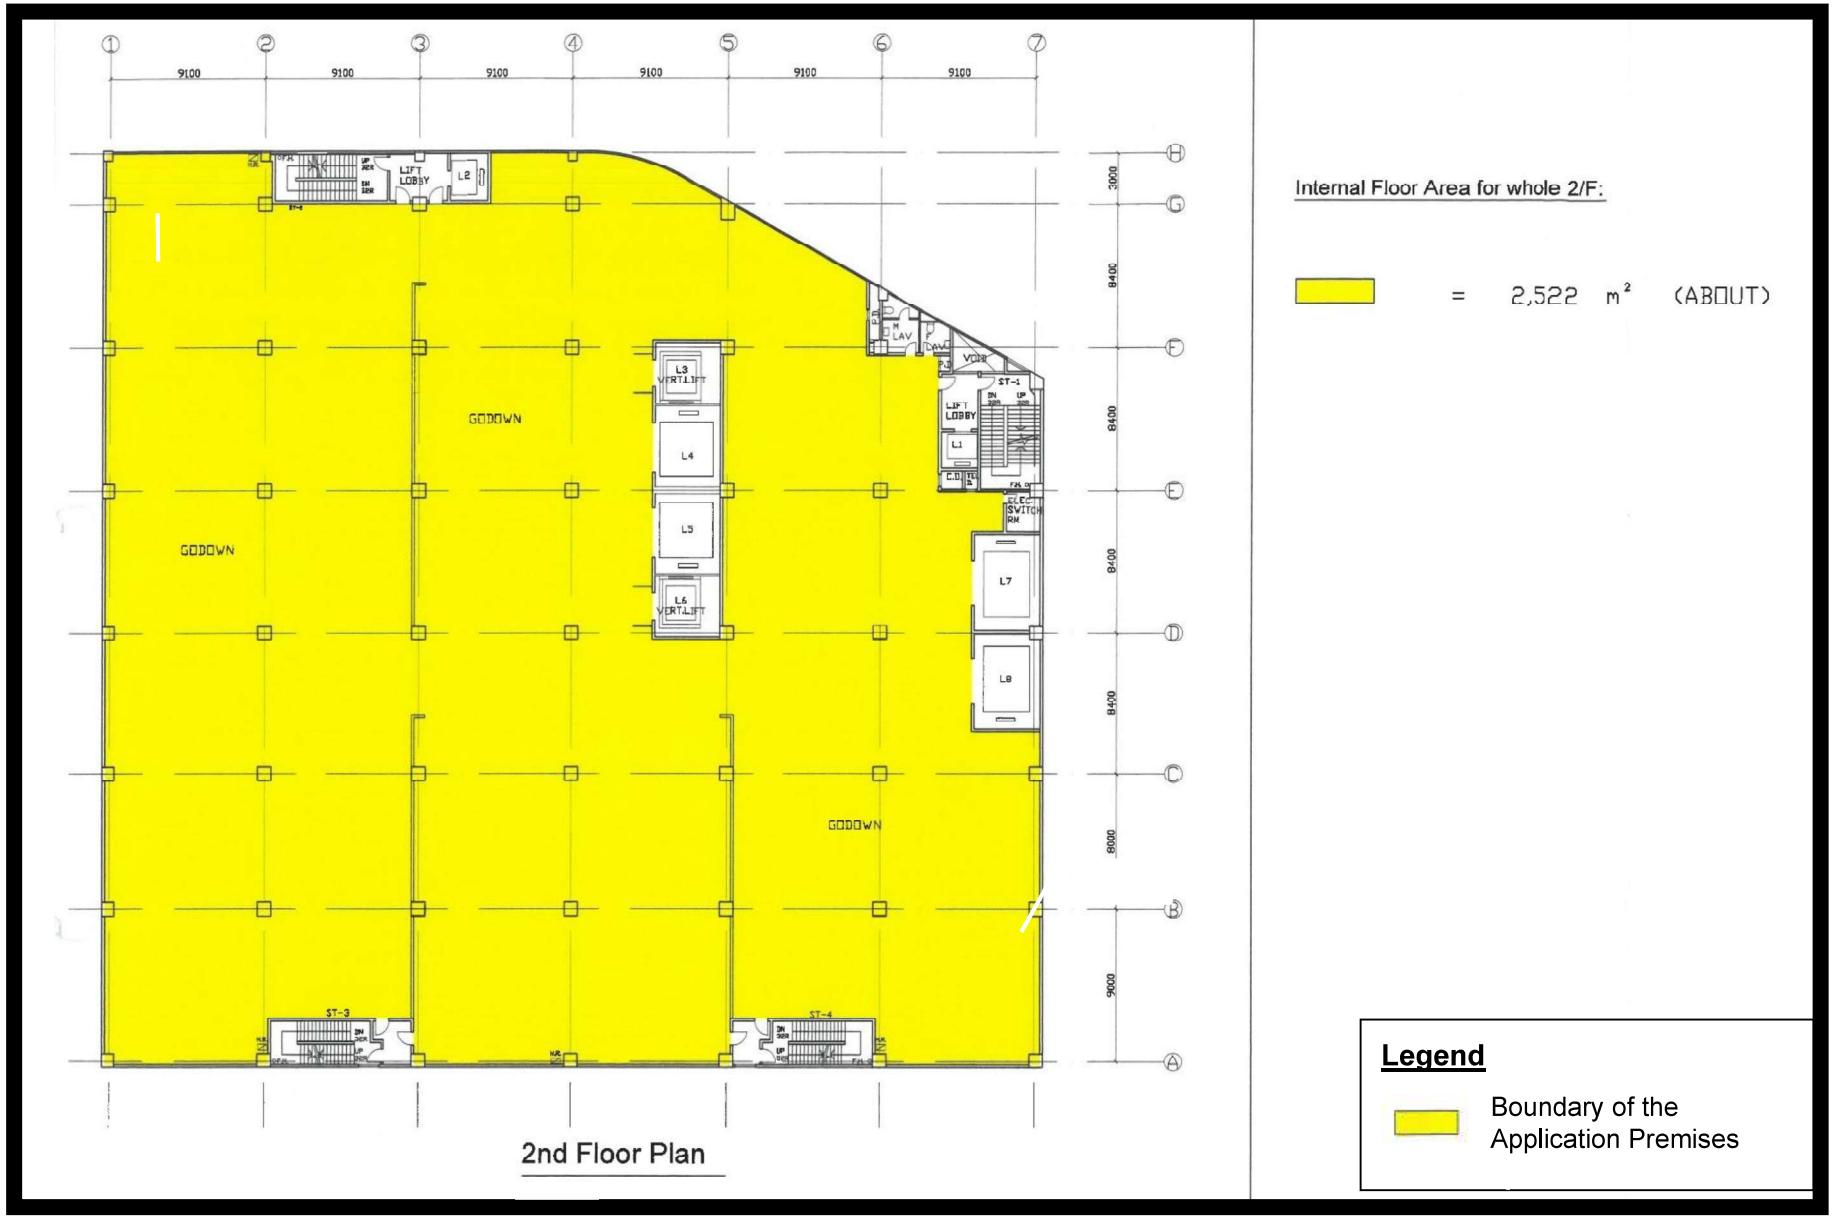

Layout Plan

For Identification Purposes Only