
永利行測量師有限公司
RHL Surveyors Limited
Real Estate Solution & Surveying Practice

Location Plan

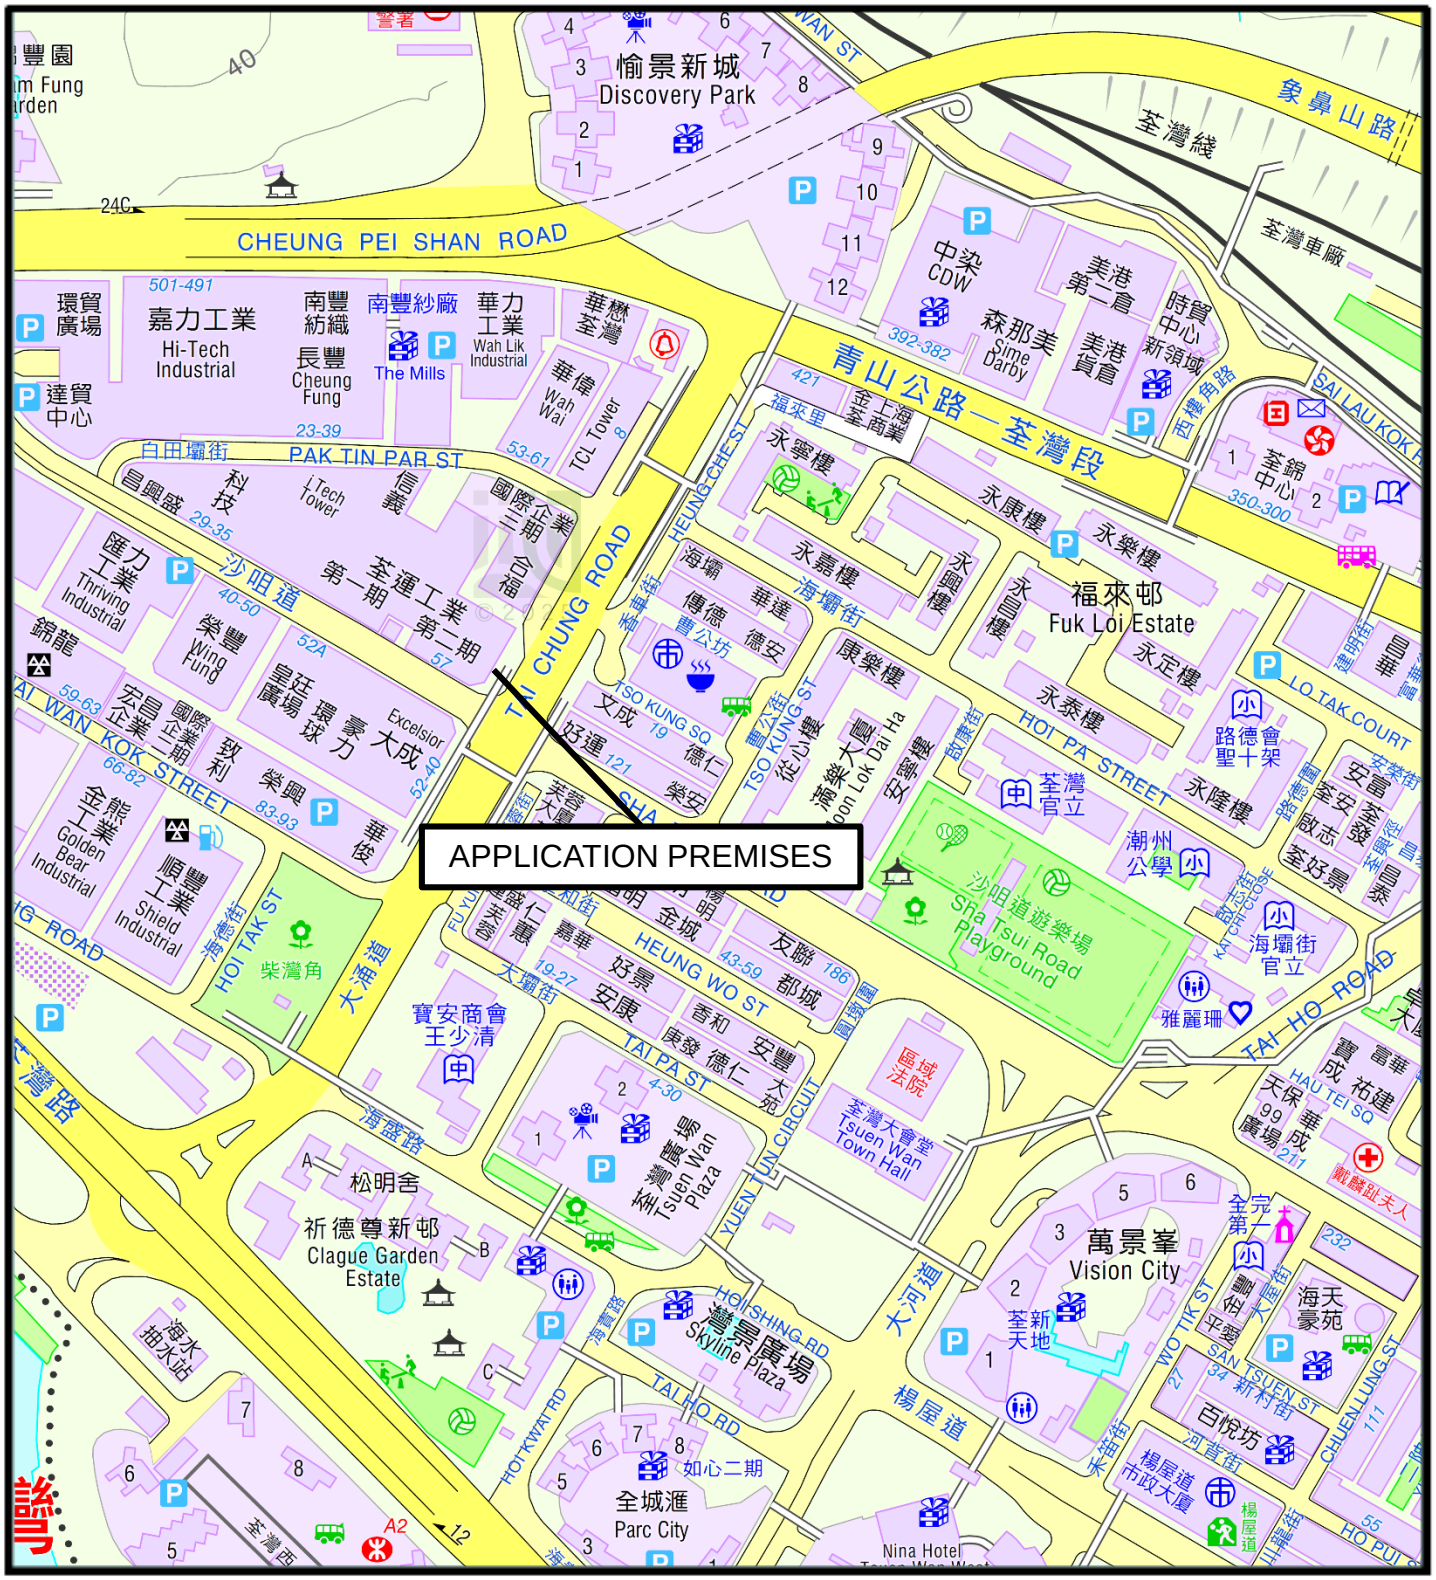


Not to scale – for identification purpose only

永利行測量師有限公司
RHL Surveyors Limited
Real Estate Solution & Surveying Practice

Site Plan


APPLICATION PREMISES:
Workshop B3-1 and B3-2 on Ground Floor,
Superluck Industrial Centre (Phase 2),
No.57 Sha Tsui Road & Nos.30-38 Tai Chung Road, Tsuen Wan, New Territories

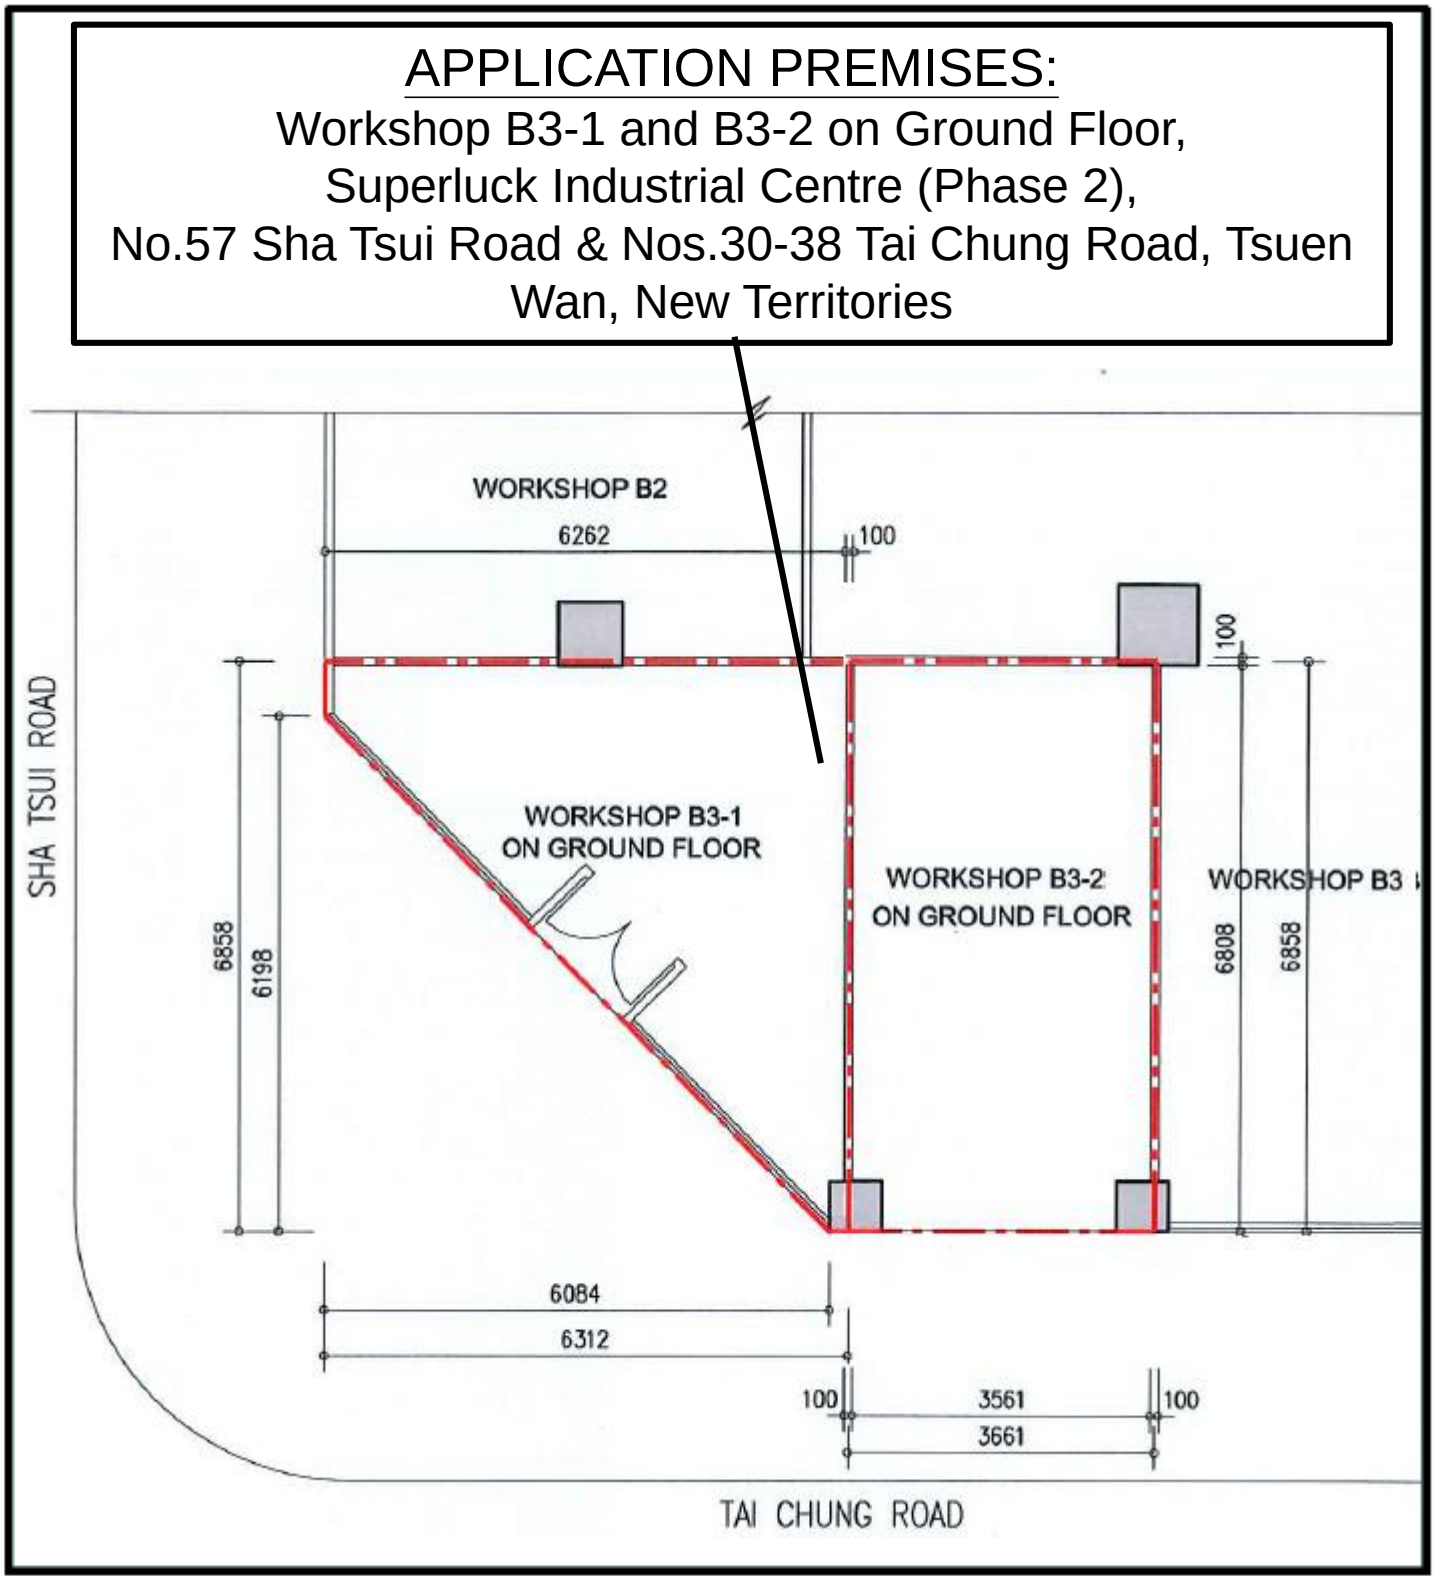

Not to scale – for identification purpose only

永利行測量師有限公司
RHL Surveyors Limited
Real Estate Solution & Surveying Practice

Site Plan

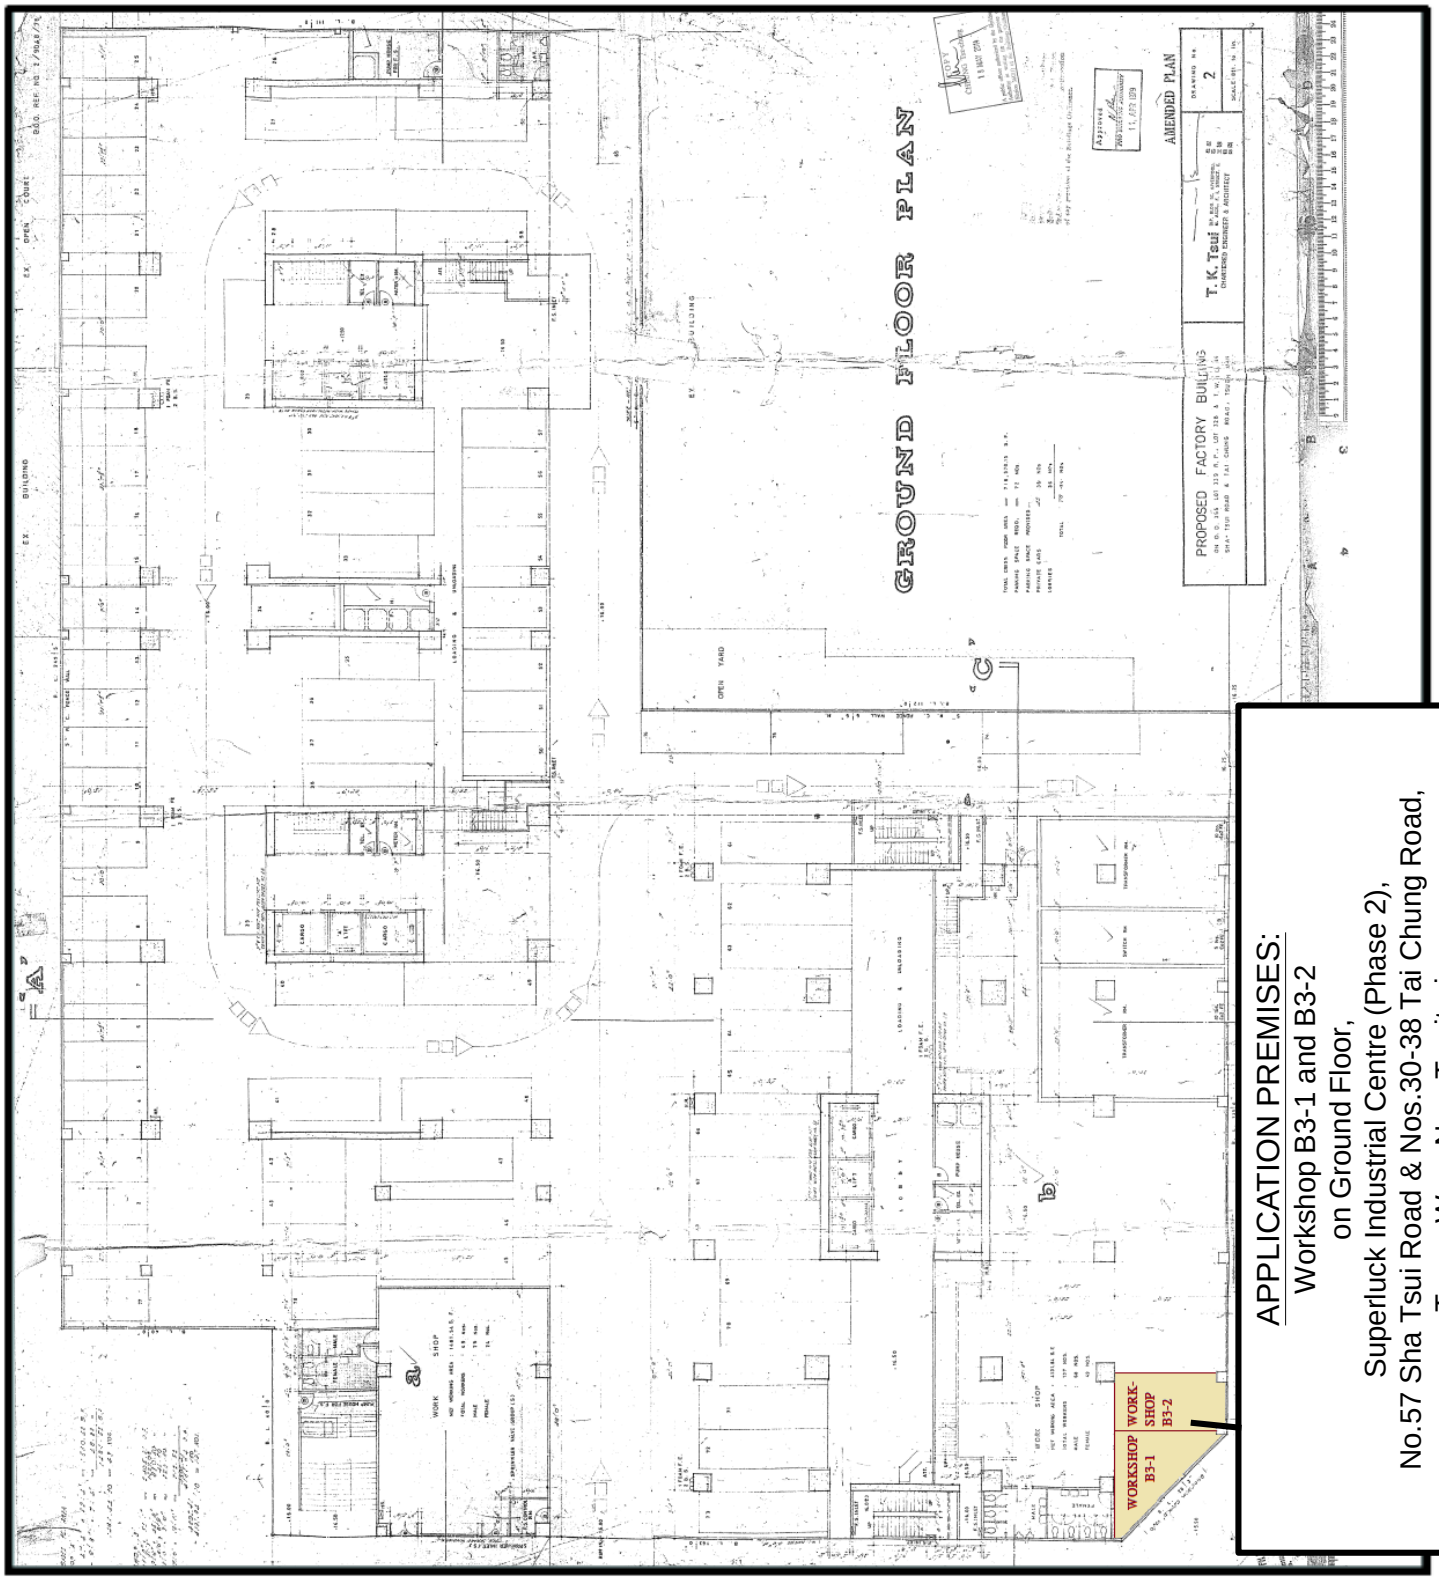

Not to scale – for identification purpose only