



PROPOSED RE-DEVELOPMENT LOT No. 1906A IN D.D.106

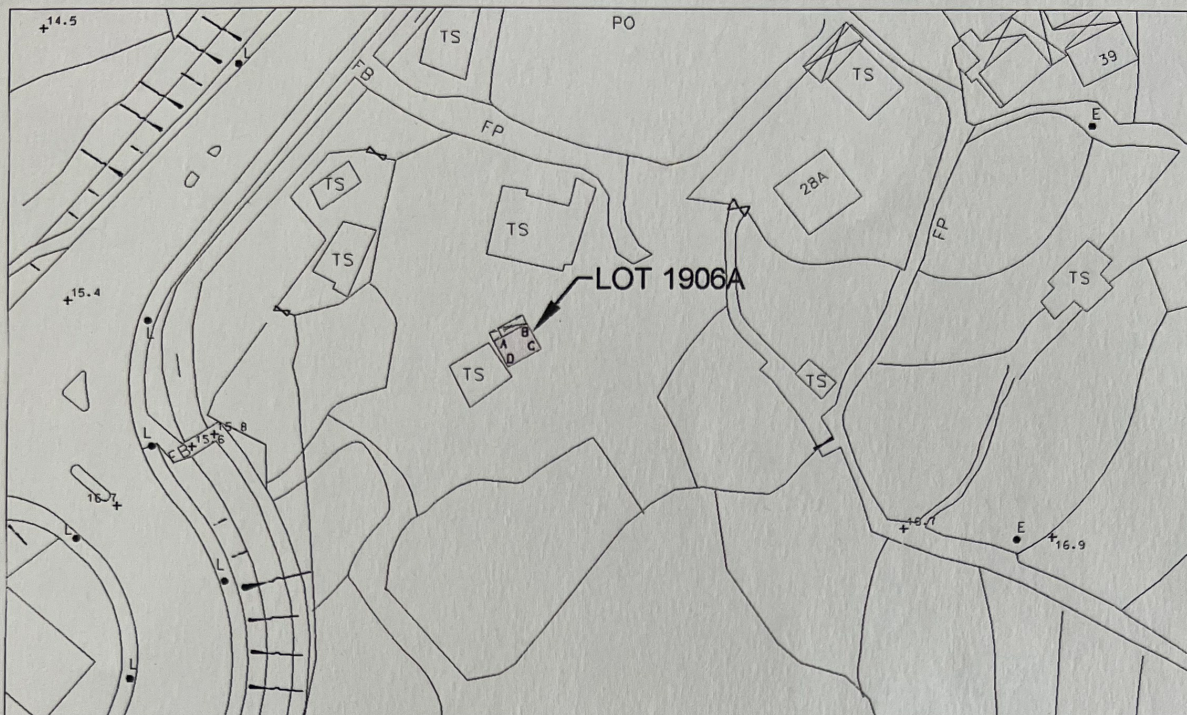

LOCATION PLAN

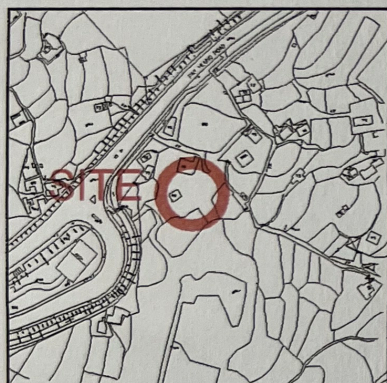

COLOURED PINK AREA : 18.6 SQUARE METRES (ABOUT)

Line	Bearing	Distance(m)	Northing(m)	Easting(m)	Pt.
A-B	60° 46' 49"	4.877	831487.381	825538.115	A
B-C	150° 46' 49"	3.810	831489.762	825542.371	B
C-D	240° 46' 49"	4.877	831486.437	825544.231	C
D-A	330° 46' 49"	3.810	831484.056	825539.974	D

Legends:

Septic Tank (4' x 12')


Balcony (4.877m x 1.220m)

Storeys (層數) : 3


Applicant (申請人) : _____

Date (日期) : _____


Dated this 22nd day of January 2016...

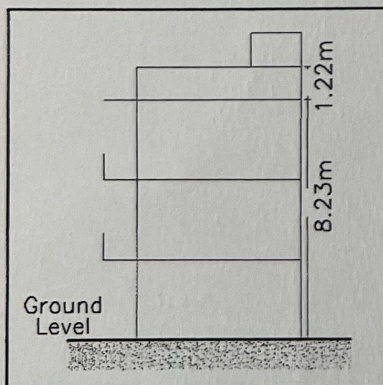

Side View

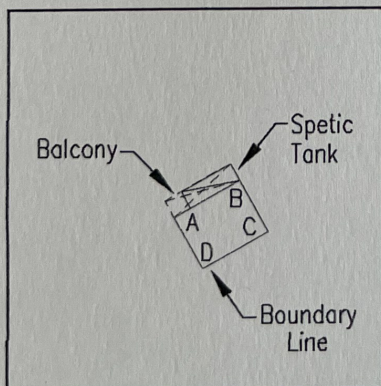

Plan

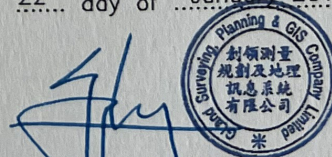

LEUNG Chi-yan, George
MIS.Aust MNZIS MHKIS MRICS RPS(LS) ACI Arb
Authorized Land Surveyor

Scale 1:1000

Survey Sheet No: 6-NE-17D

Date: January 2016


Plan No. : GL1466/RE/02

Gland


Gland Surveying, Planning & GIS Co. Ltd.
創領測量規劃及地理訊息系統有限公司

1611 Workingbond Commercial Centre, No.162 Prince Edward Road West, Kowloon, Hong Kong
Telephone : 2544 8939 Facsimile : 2544 1669 E-mail : gland@biznetvigator.com

PROPOSED RE-DEVELOPMENT LOT No. 1906B IN D.D.106

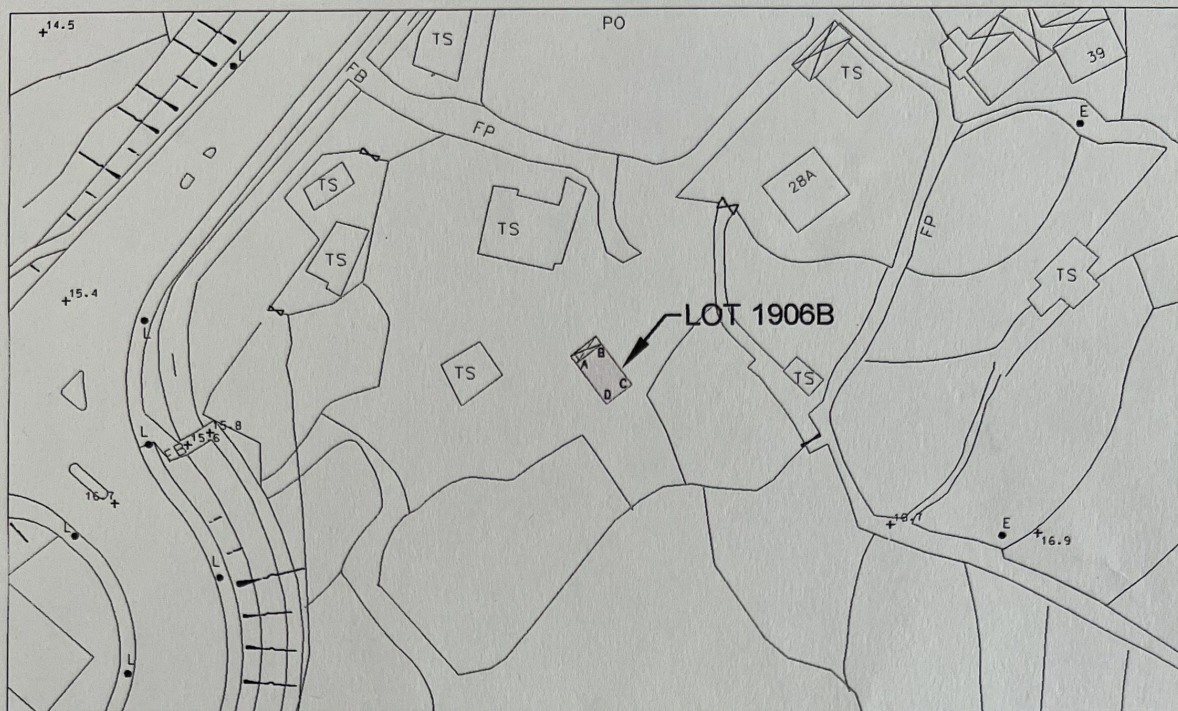

LOCATION PLAN

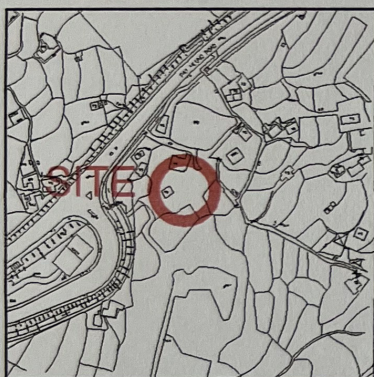

COLOURED PINK AREA : 28.6 SQUARE METRES (ABOUT)

Line	Bearing	Distance(m)	Northing(m)	Easting(m)	Pt.
A-B	52° 44' 17"	4.267	831484.281	825550.146	A
B-C	142° 44' 17"	6.706	831486.864	825553.543	B
C-D	232° 44' 17"	4.267	831481.528	825557.603	C
D-A	322° 44' 17"	6.706	831478.944	825554.206	D

Legends:

Septic Tank (4' x 12')


Balcony (4.267m x 1.220m)

Storeys (層數) : 3


Applicant (申請人) : _____

Date (日期) : _____

Dated this 22nd day of January 2016...

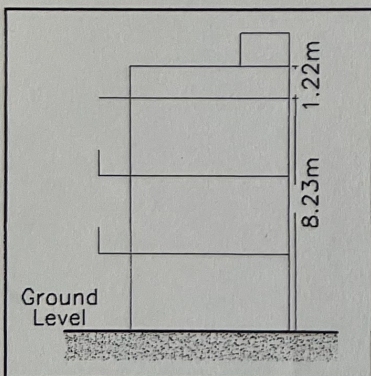

Side View

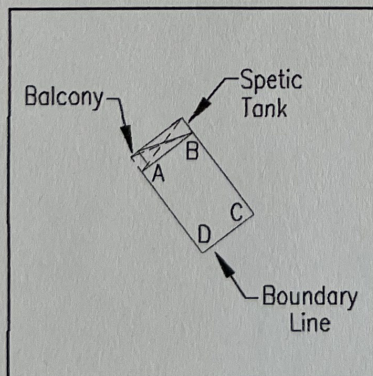

Plan

Scale 1:1000

Survey Sheet No: 6-NE-17D

Date: January 2016

Plan No. : GL1466/RE/03

LEUNG Chi-yan, George
MIS.Aust MNZIS MHKIS MRICS RPS(LS) ACI Arb
Authorized Land Surveyor



GLand GLand Surveying, Planning & GIS Co. Ltd.
創領測量規劃及地理訊息系統有限公司

1611 Workingbond Commercial Centre, No.162 Prince Edward Road West, Kowloon, Hong Kong
Telephone : 2544 8939 Facsimile : 2544 1669 E-mail : gland@biznetvigator.com