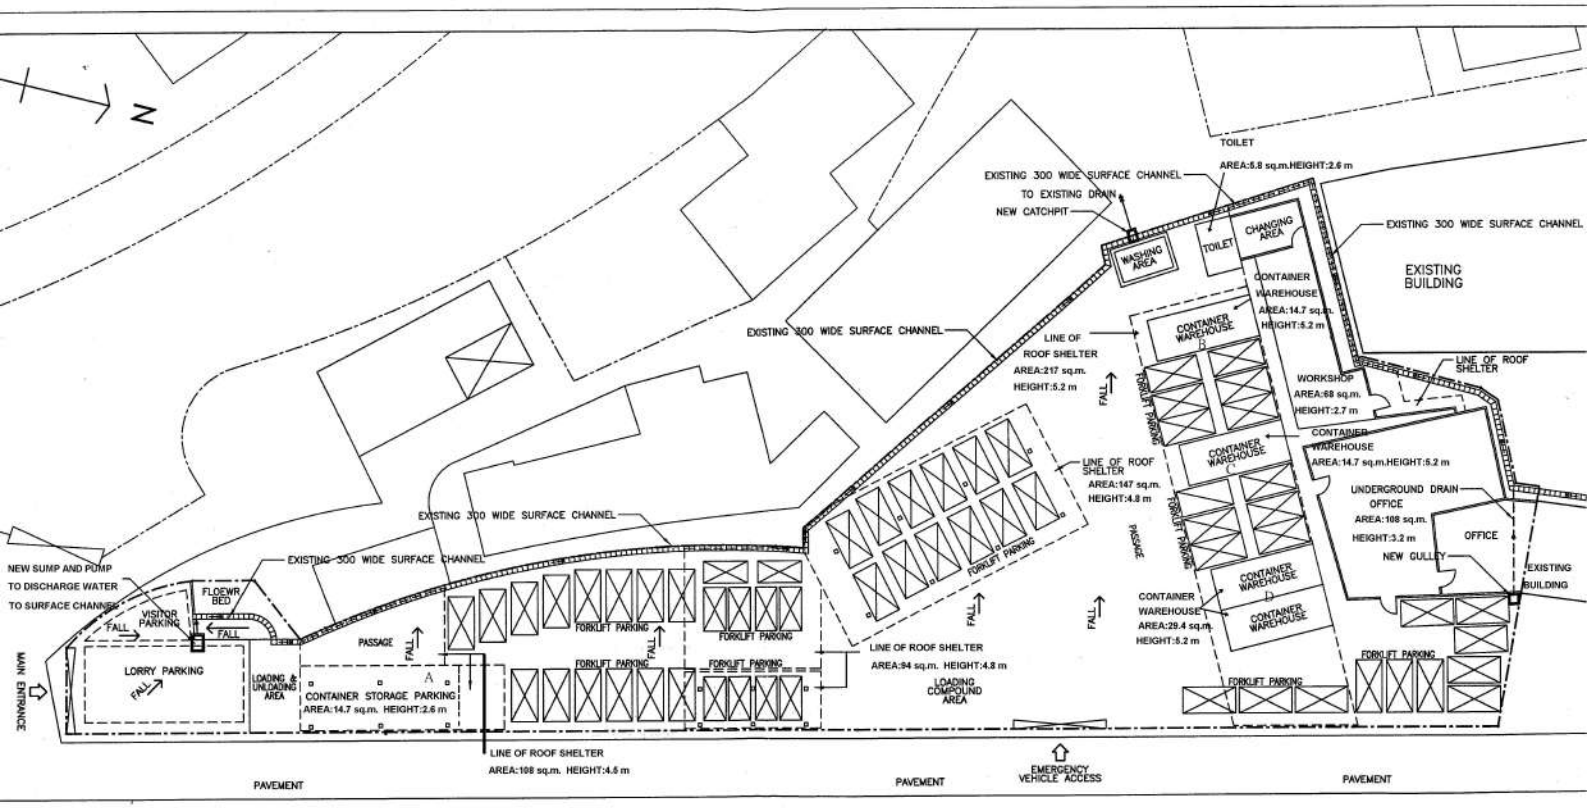

KAM SHEUNG ROAD