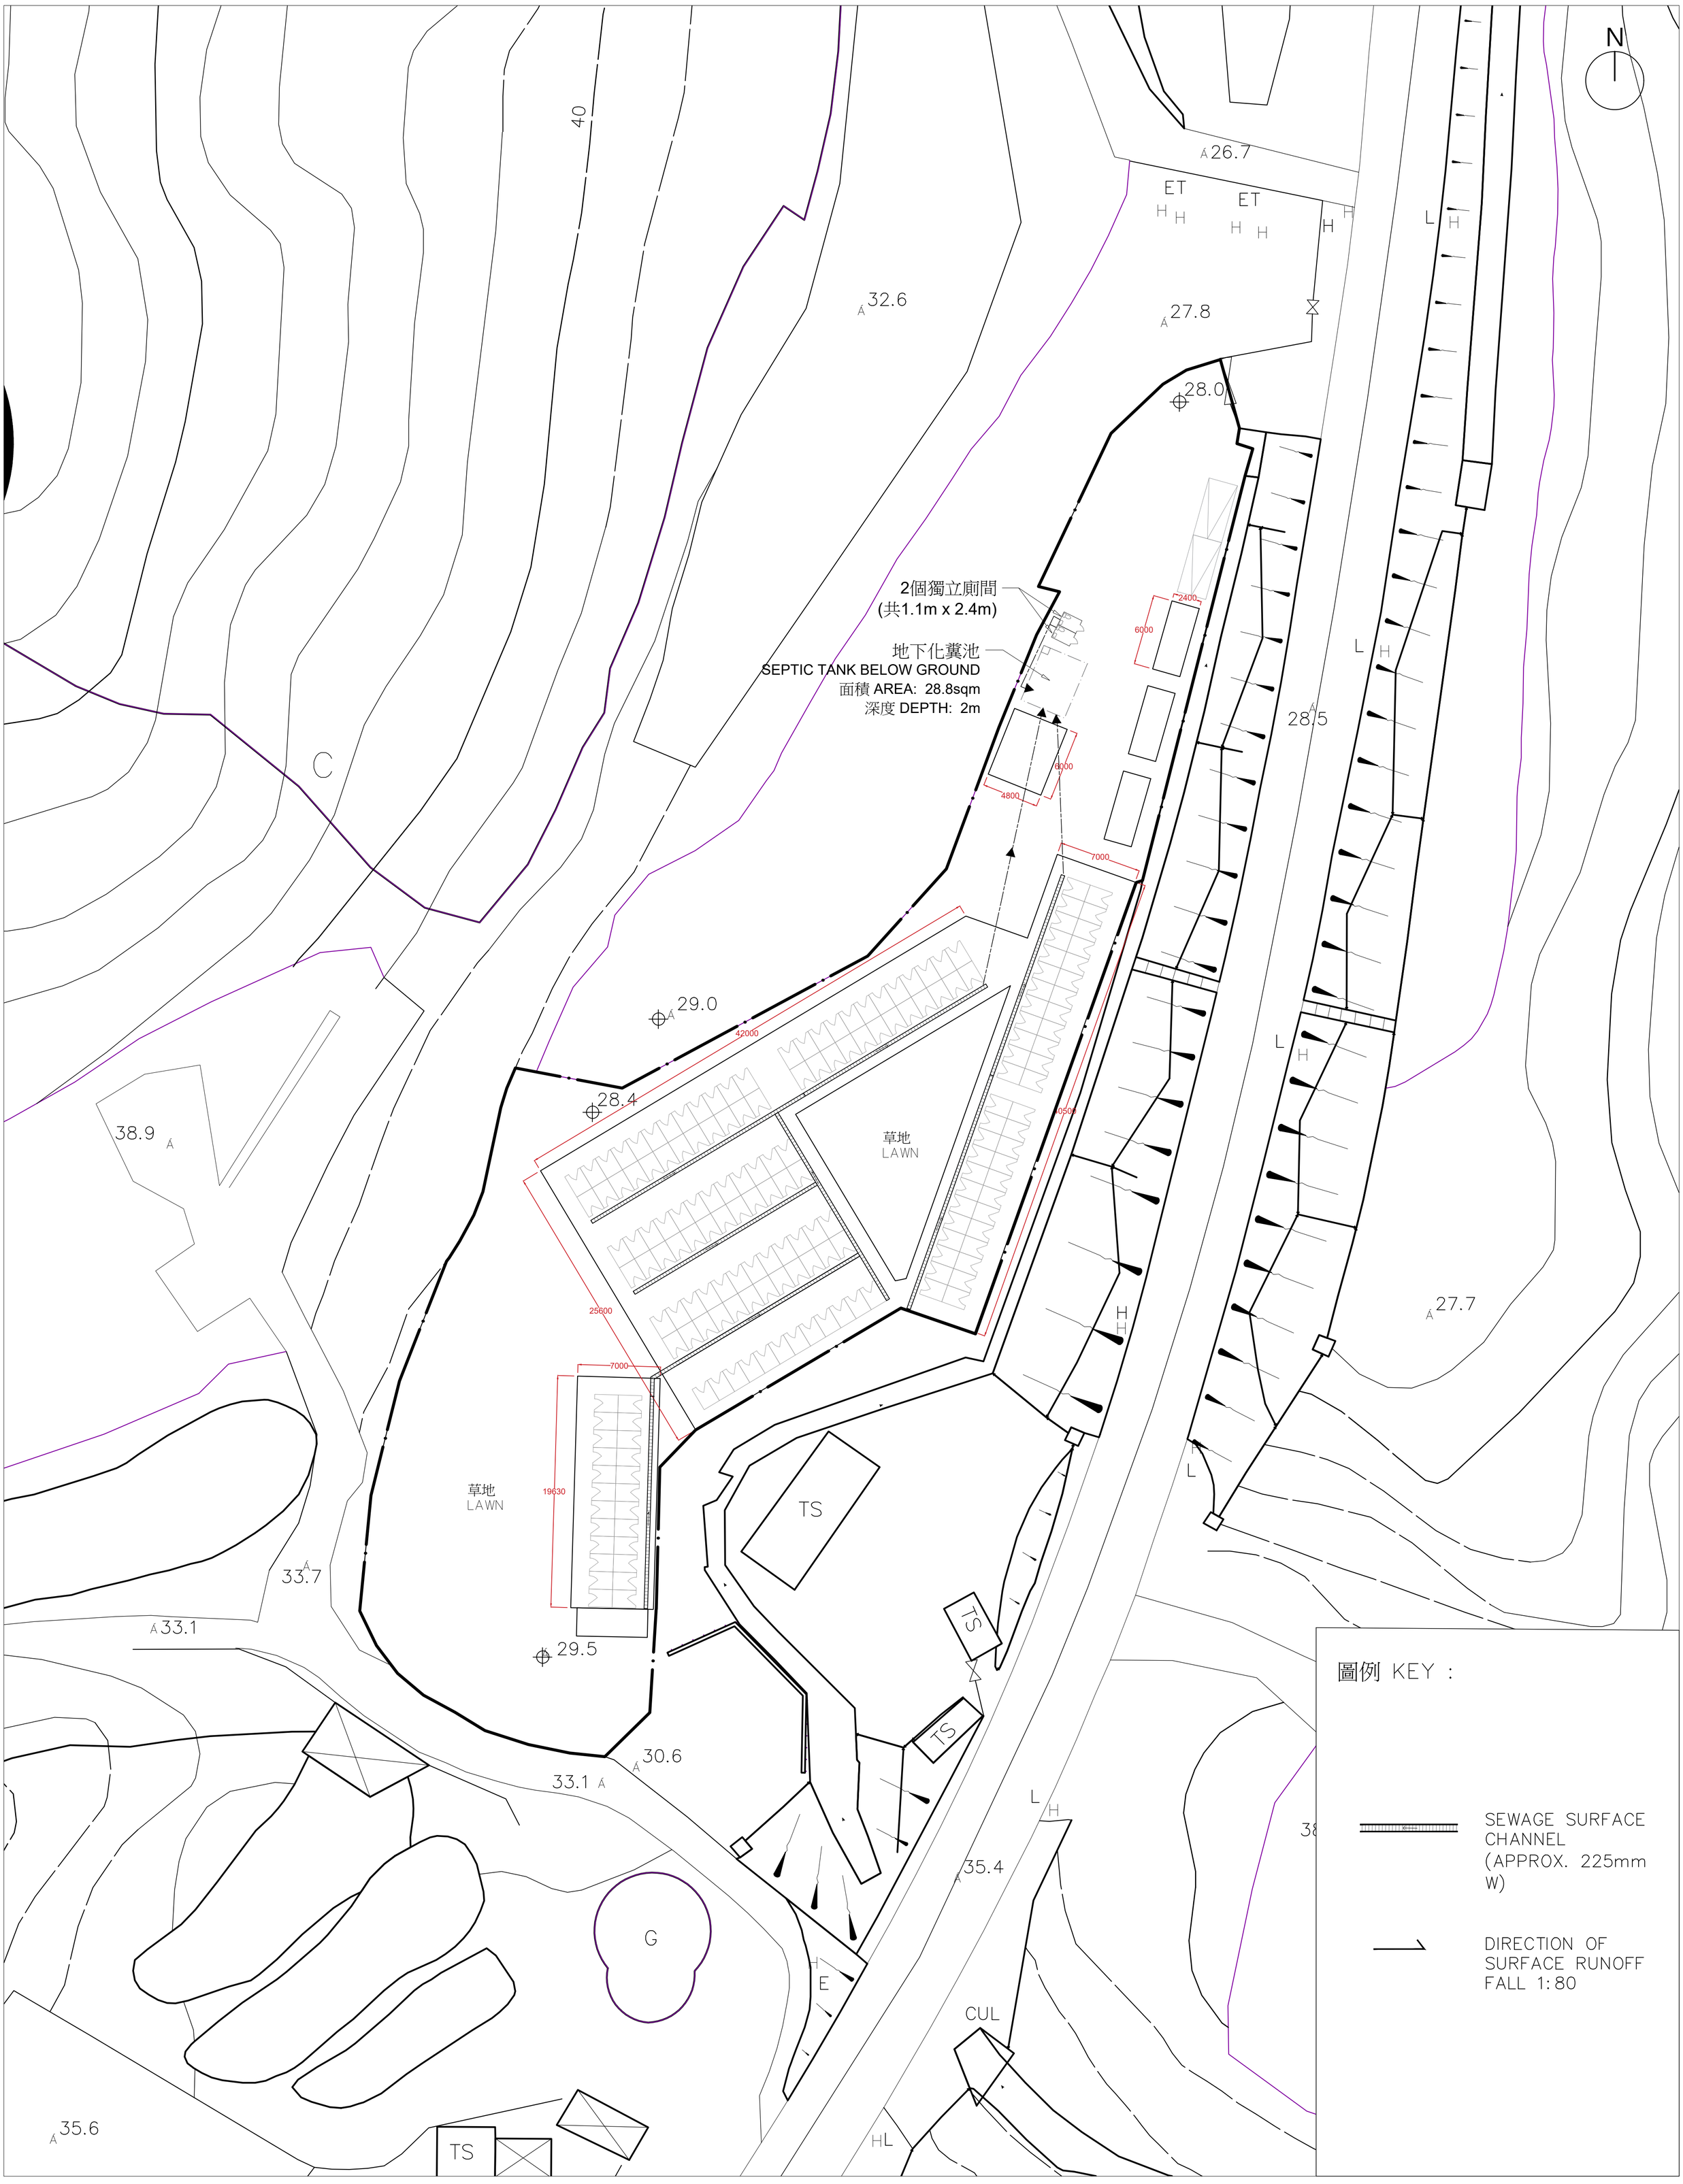

LOCATION : LOT1463RP (PART), 1464 DD118 AND ADJOINING GOVERNMENT LAND TAI SHU HA ROAD WEST, YUEN LONG	DRAWING TITLE: 排水及挖土圖 DRAINAGE AND EXCAVATION OF LAND PLAN	DRAWING NO.: TSHW_03	SCALE : 1:250 @ A1 0 2.5 5 7.5 10m