



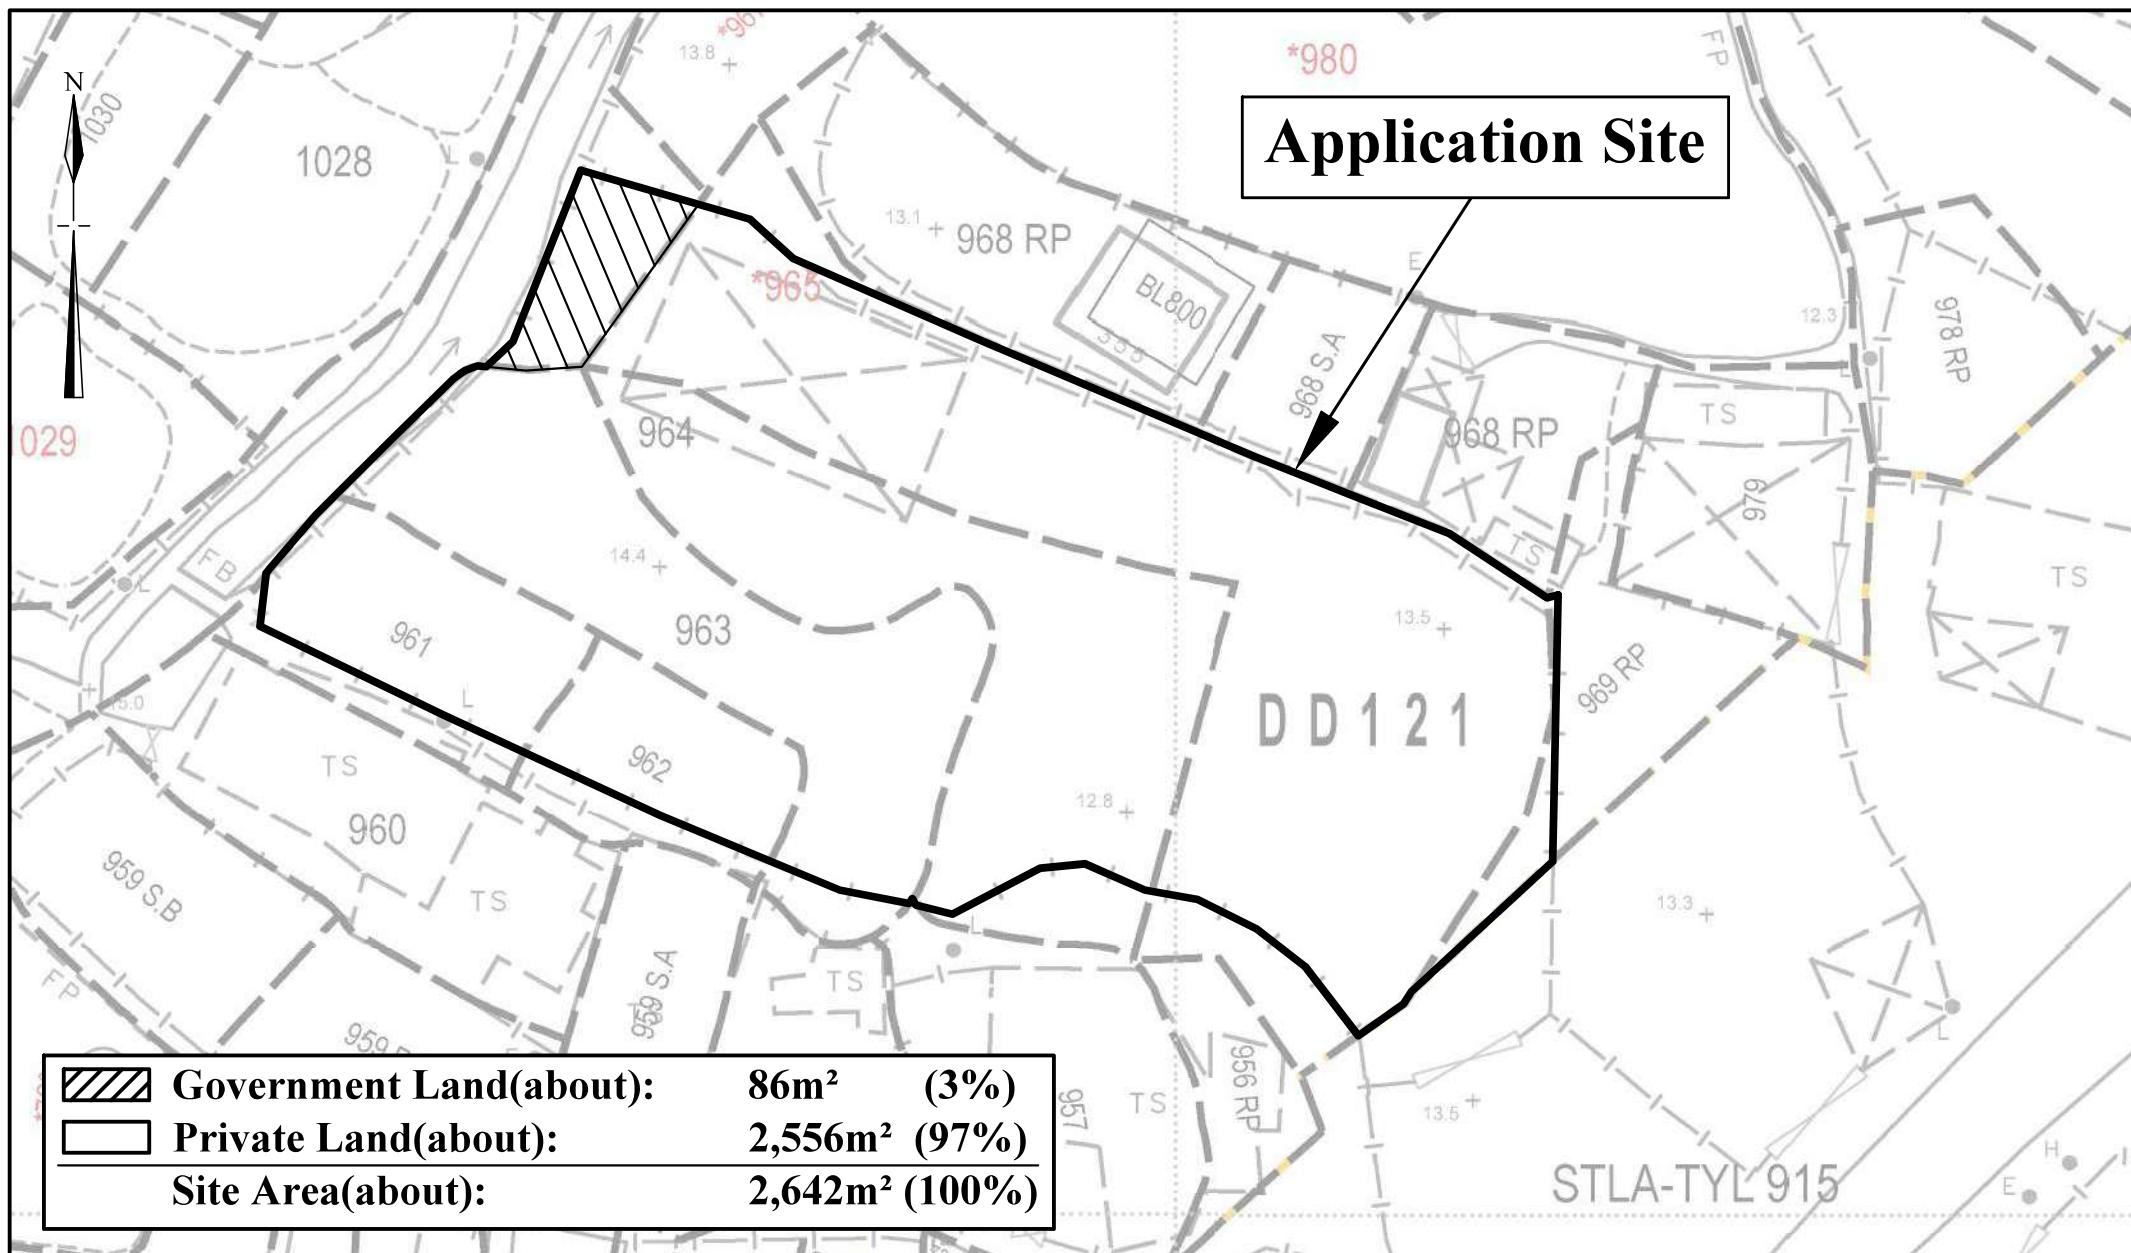


1:500	Lot Index Plan Lots 961(Part), 962(Part), 963(Part), 964(Part), 965(Part) and 969 RP(Part) in DD.121 and adjoining government land	Goldrich Planners & Surveyors Ltd.
July 2026		Plan 2 (P 26043)

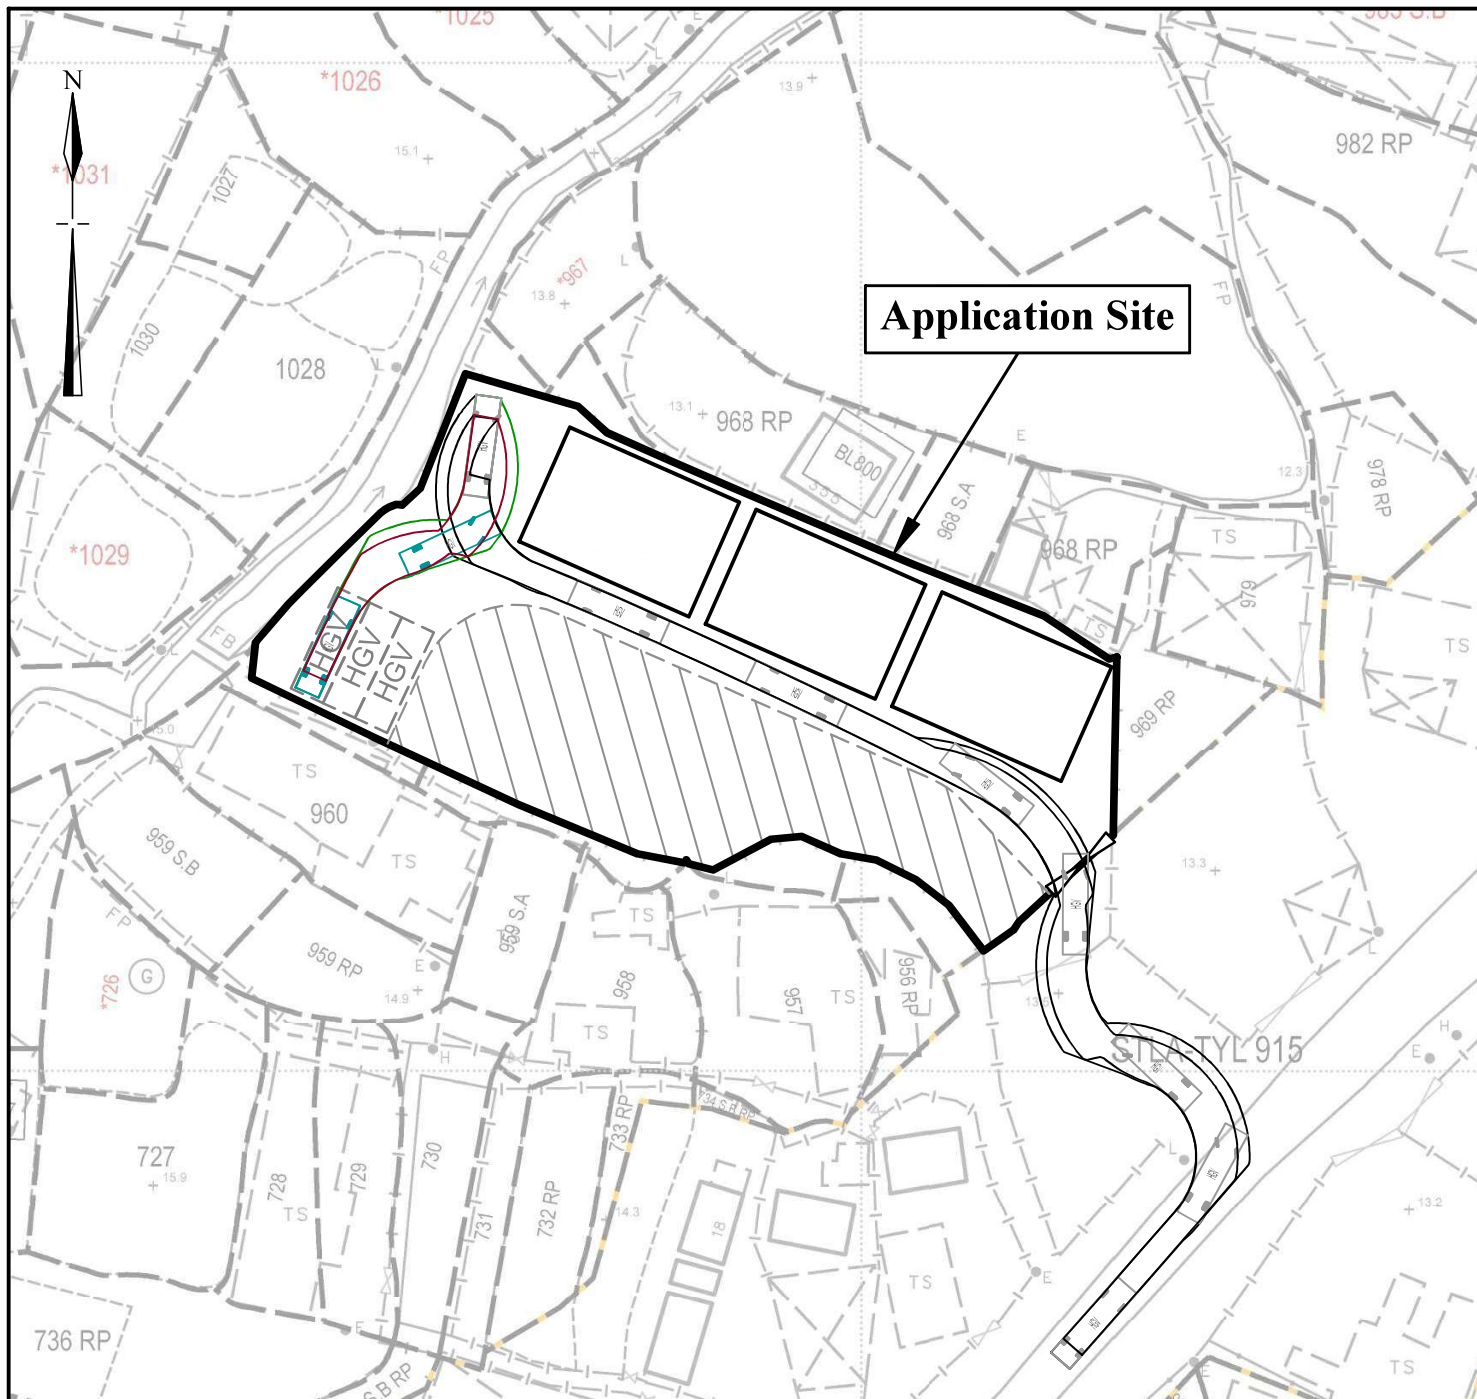

Legend



Vehicular Ingress / Egress

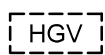

**Parking space for heavy goods vehicle
(11m (L) x 3.5m (W))**



**Open Storage Area
(about: 925m²)**



**Heavy goods vehicle
(10m (L) x 2.5m (W))**

Site Area(about): 2,642m²

1:750

Swept Path Analysis

**Goldrich Planners &
Surveyors Ltd.**

August 2026

**Lots 961(Part), 962(Part), 963(Part), 964(Part),
965(Part) and 969 RP(Part) in DD.121
and adjoining government land**

**Plan 4
(P 26043)**